
DATE PLOTTED: 28 November 2024 3:56 PM BY: JEWELL, PHILLIP

XREFs:
CAD File: \\au2023-prfss01\shared_projects\304001042\technical\acad\Build\02a Jerra Circle approach signal\304001042-PLAN-0110 JERRA_A\304001042-PLAN-0110 JERRA_A.dwg

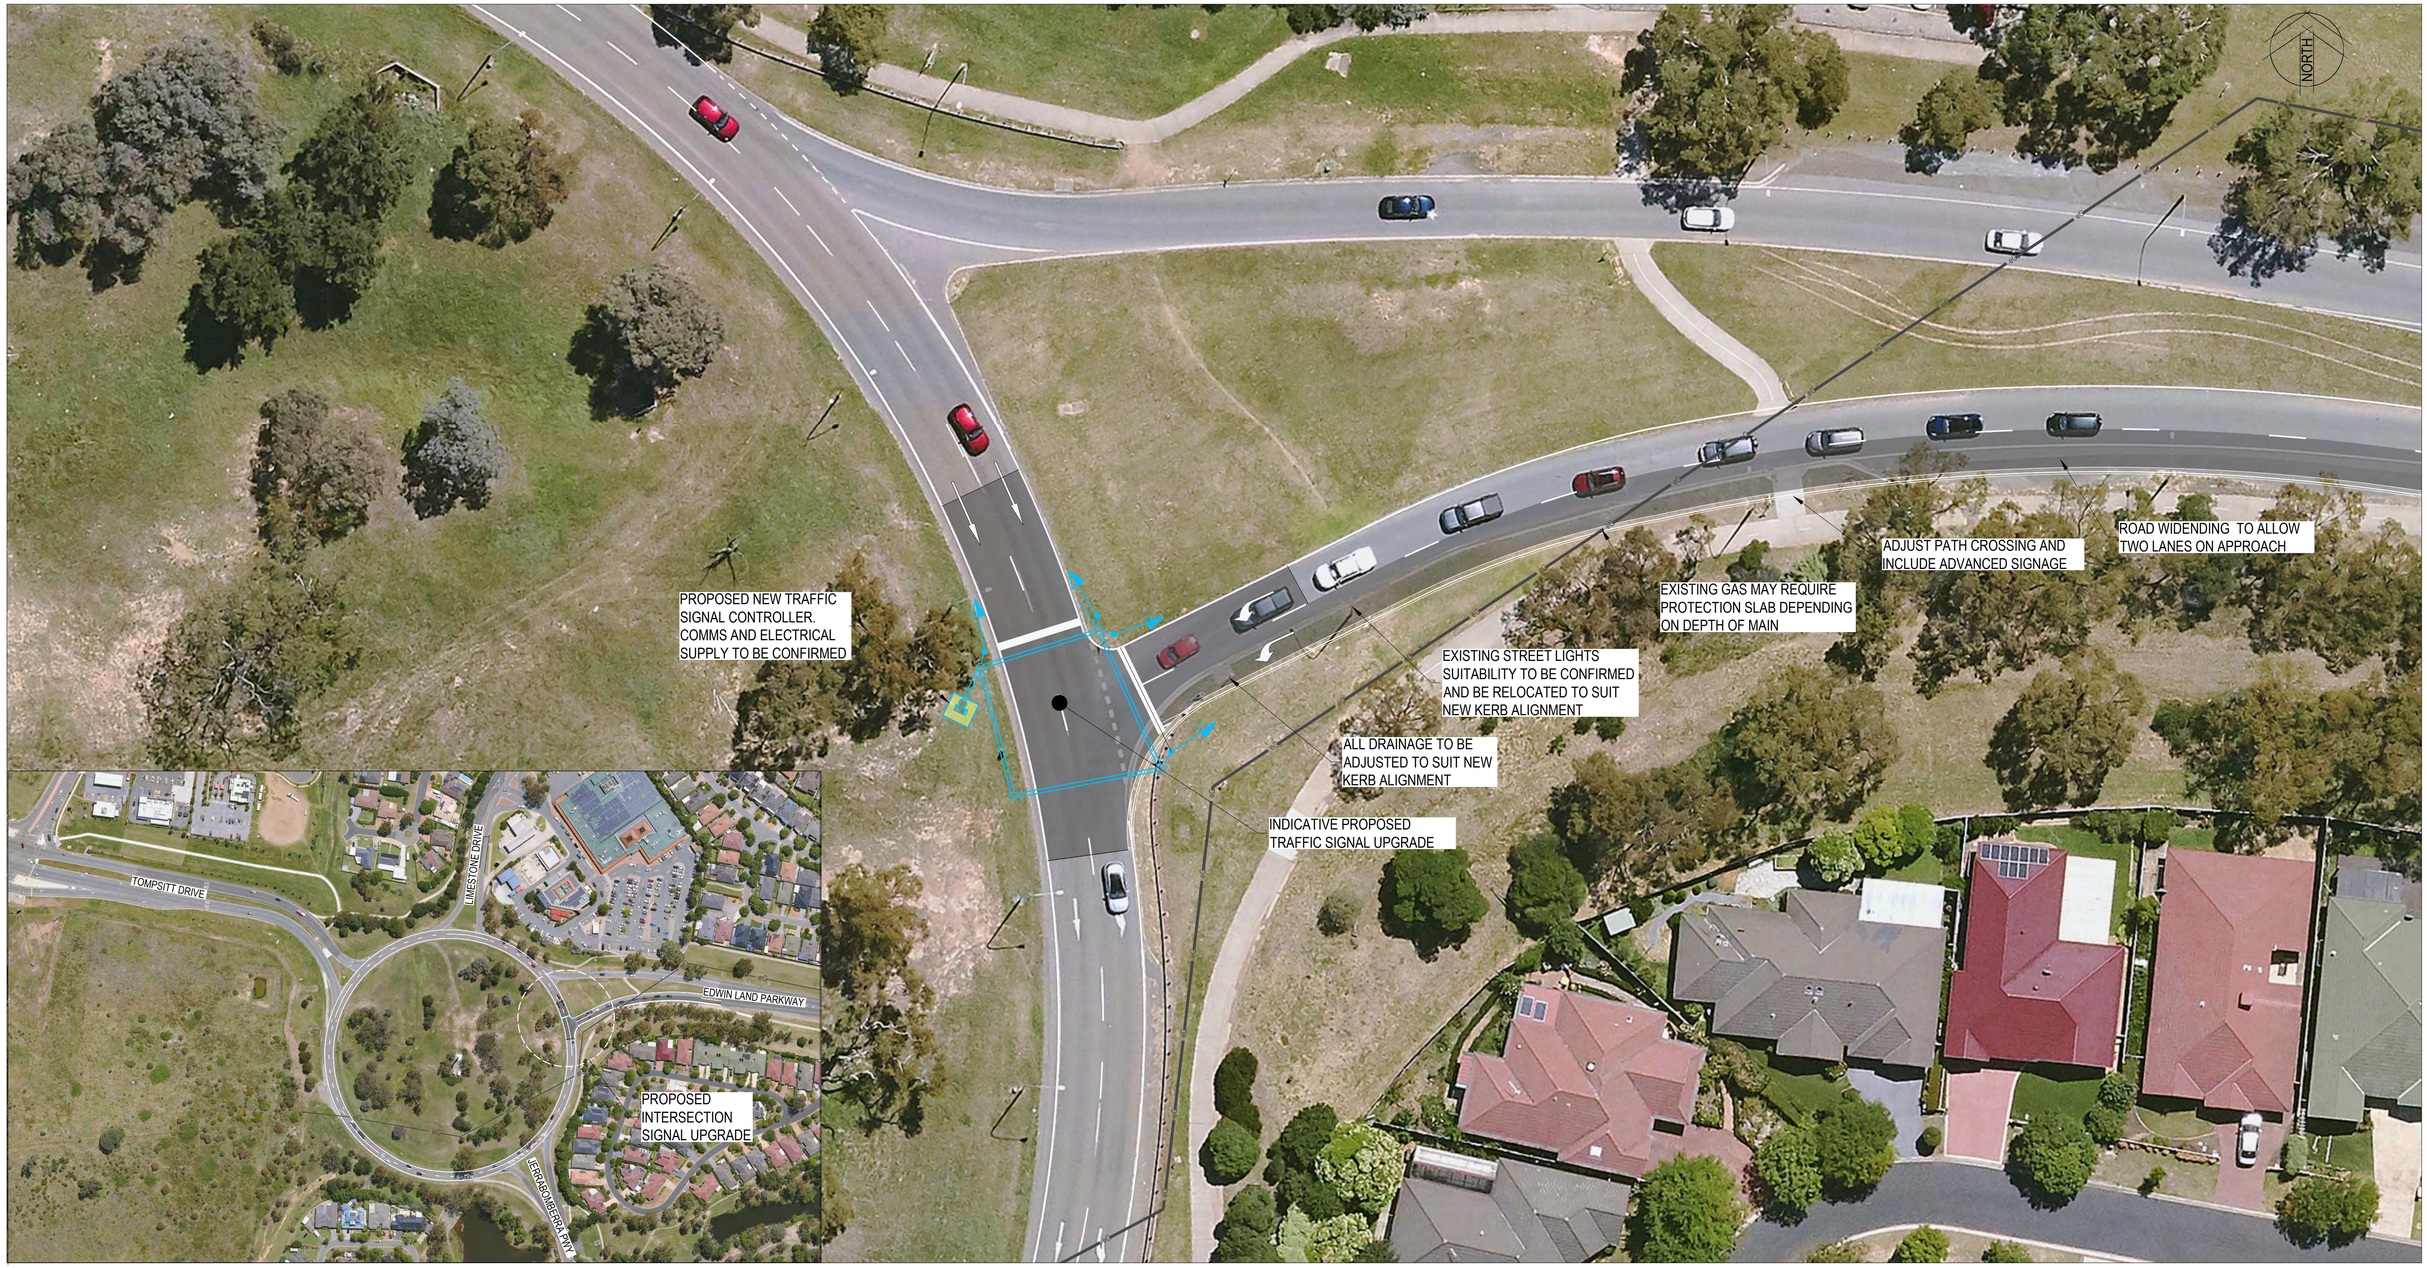

0 5 10 15 20 25m
SCALE 1:250 @A1

Rev.	Date	Description	Des.	Verif.	Appd.
A	28/11/2024	DRAFT ISSUE FOR REVIEW	PDJ	JVL	SAS
A	24/04/2024	DRAFT ISSUE FOR REVIEW	DP	JVL	SAS

QPRC

© Stantec Limited All Rights Reserved.
This document is produced by Stantec Limited solely for the benefit of and use by the client in accordance with the terms of the retainer. Stantec Limited does not and shall not assume any responsibility or liability whatsoever to any third party arising out of any use or reliance by third party on the content of this document.

Stantec
Stantec Australia Pty Ltd | ABN 17 007 820 322
Eastern Core, Level 4, 2 Constitution Ave
Canberra, ACT 2601
Tel: 02 6112 4500
Web: www.stantec.com/au

Drawn	DP	Date 24/04/24
Checked	JVL	Date 24/04/24
Designed	DP	Date 24/04/24
Verified	SAS	Date 24/04/24
Approved	SAS	

Client: QUEANBEYAN-PALERANG REGIONAL COUNCIL
Project: RFQ 2023-17 DUNNS CREEK ROAD RFQ-2023-17 DUNNS CREEK ROAD - ROAD CORRIDOR
Title: JERRABOMBERRA CIRCLE SIGNAL APPROACH UPGRADE

Status: PRELIMINARY
NOT TO BE USED FOR CONSTRUCTION PURPOSES

Datum	Date	Scale	Size
-	April 2024	AS SHOWN	A1

Drawing Number: 304001042-SK-0110
Revision: B