




FOR APPROVAL

1:500
@ A3
0 5 10 15 20 m

Revision	Amendment	Approved	Revision Date
A	ISSUED FOR APPROVAL	G.V.	2017-07-19

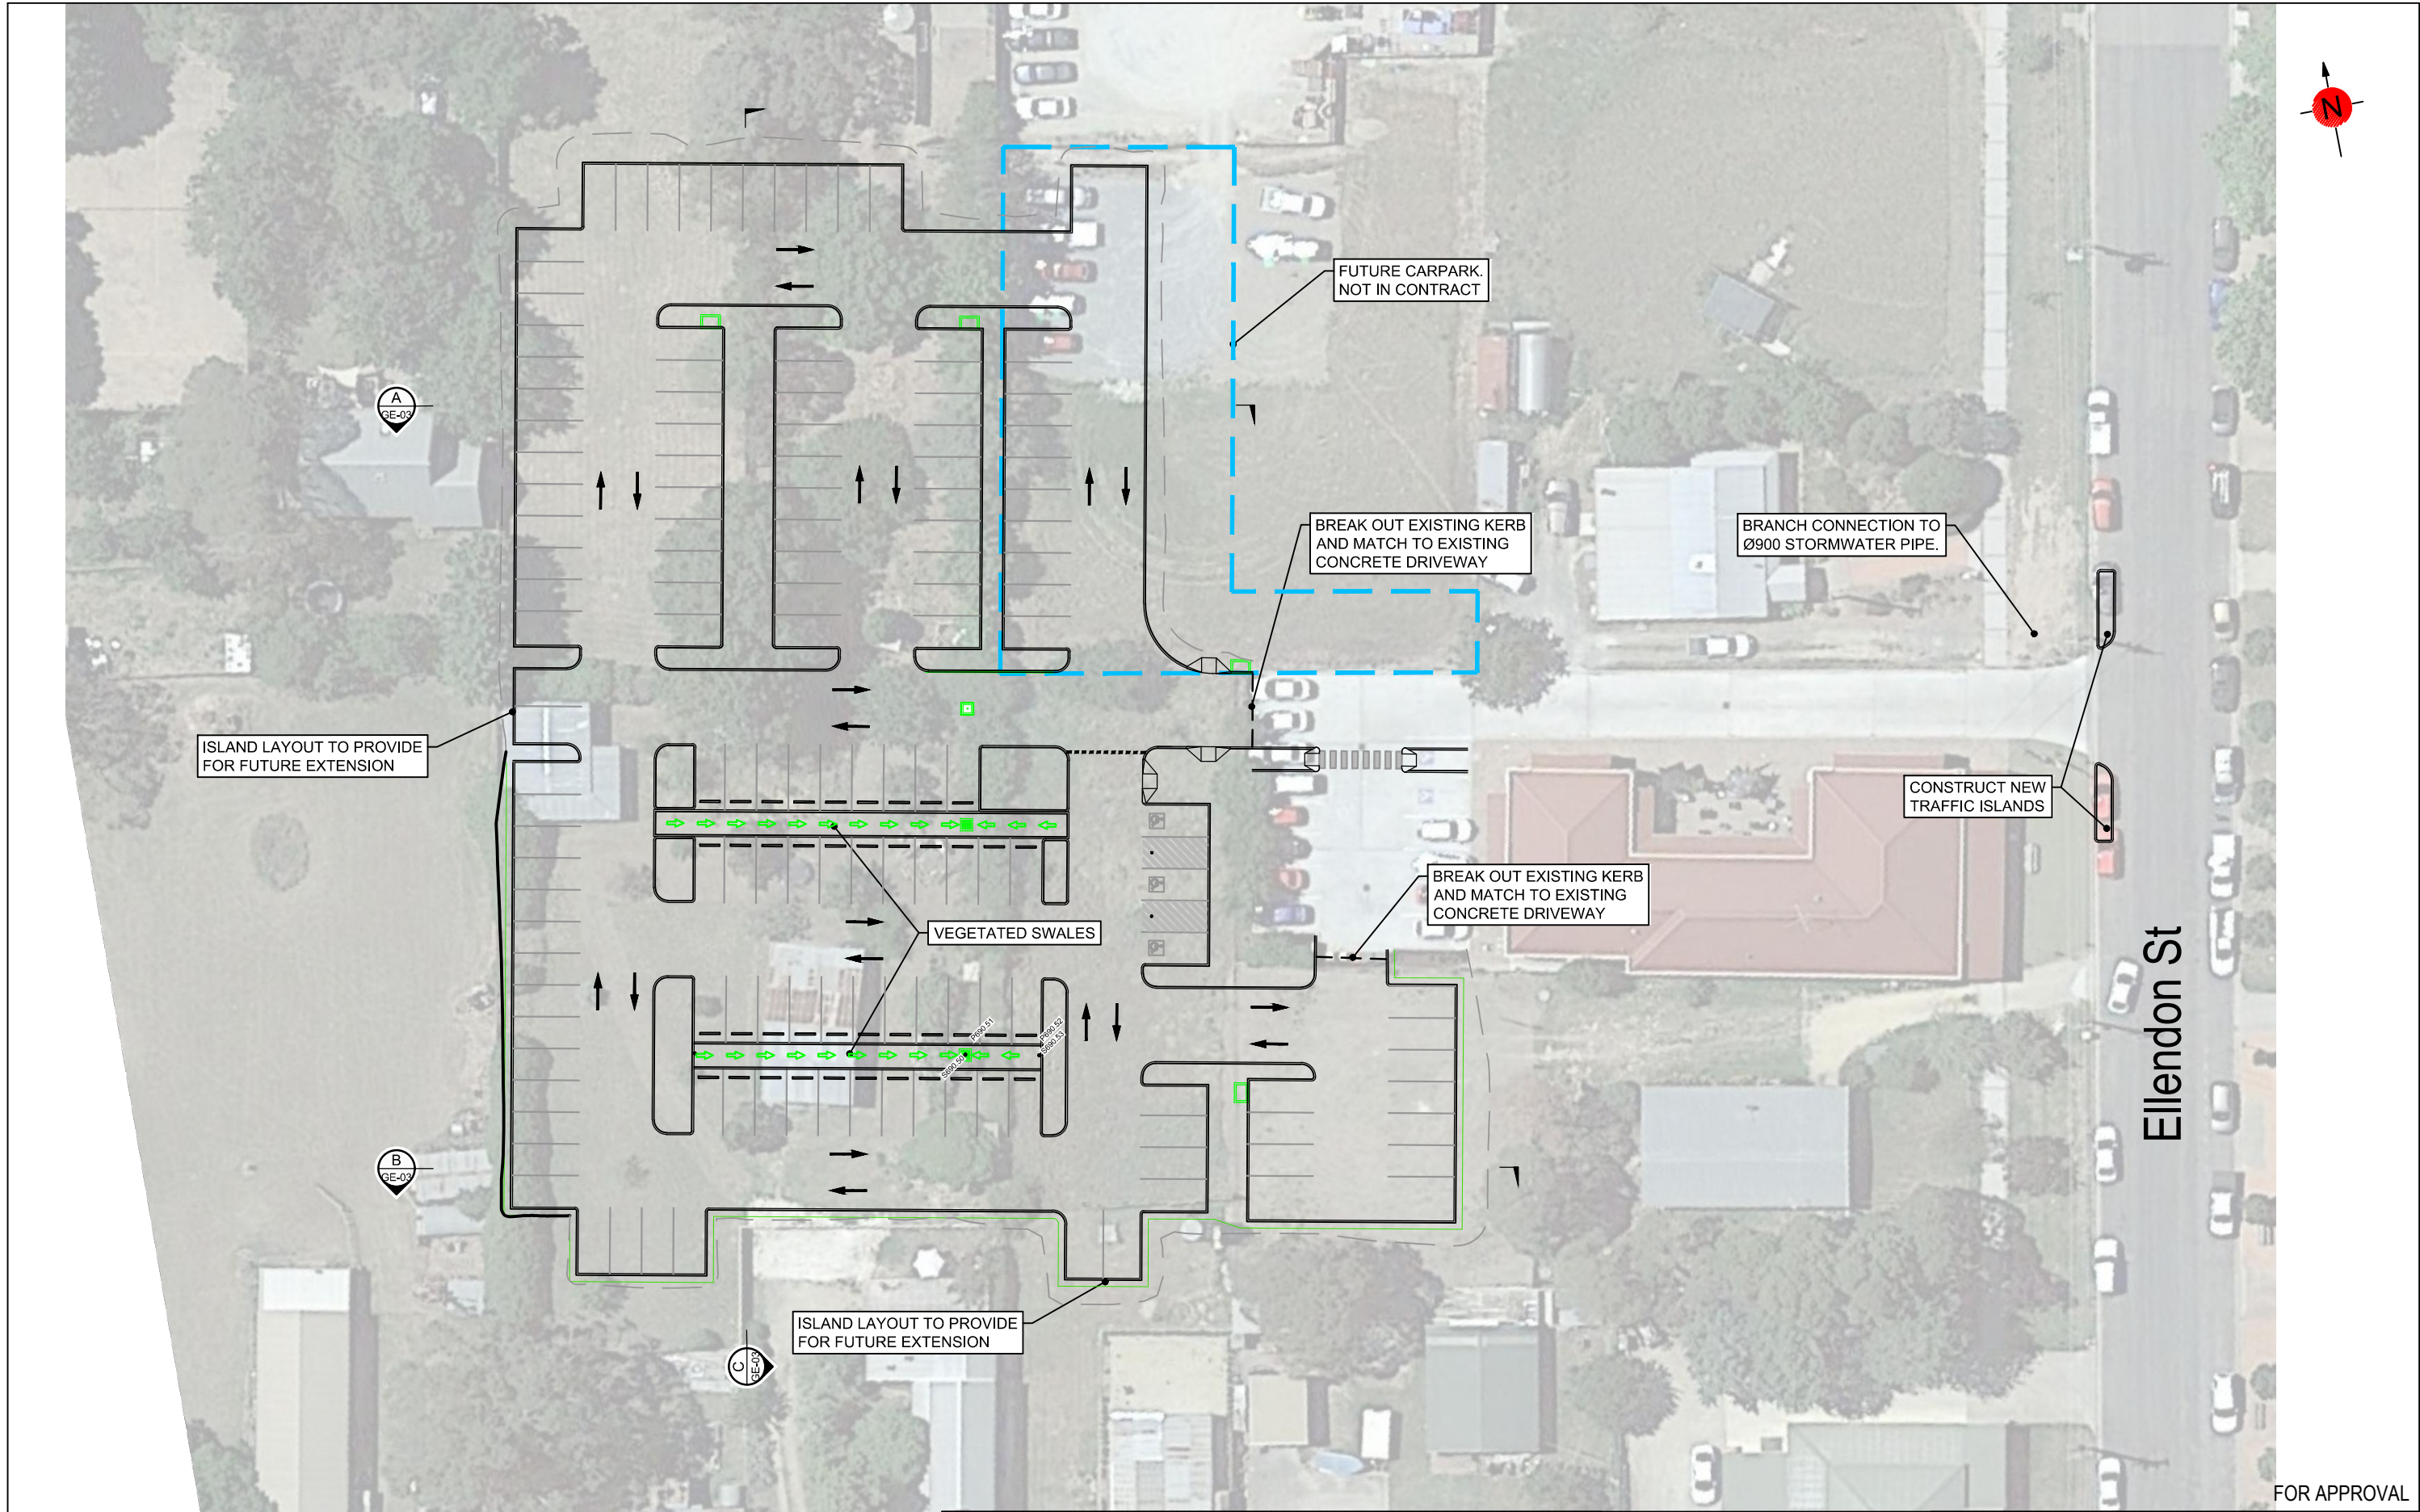

OPUS
Canberra Office
+61 2 6133 2700

Level 2
99 Northbourne Avenue
Turner, ACT 2612

Designed	Approved	Approved Date
T.NELL	--	--
Drawn	Scales	
T.NELL	AS SHOWN	

Project QUEANBEYAN-PALERANG REGIONAL COUNCIL BUNGENDORE CENTRAL CARPARK ENGINEERING DRAWINGS		
Sheet GENERAL ARRANGEMENT PLAN		
Project No. T-C0297.00	Sheet No. GE-02	Revision A