


LEGEND

- CONTROL LINE
- DESIGN STRINGS
- THREATENED ECOLOGICAL COMMUNITIES
- RIPARIAN CORRIDOR
- BOXGUM TSC
- BOXGUM EPBC
- HERITAGE PADS

FOR CONTINUATION REFER DRG No. 304001042-SK-0011 - SHEET 2 OF 3

PLAN - OPTION STANTEC

SCALE 1:5000

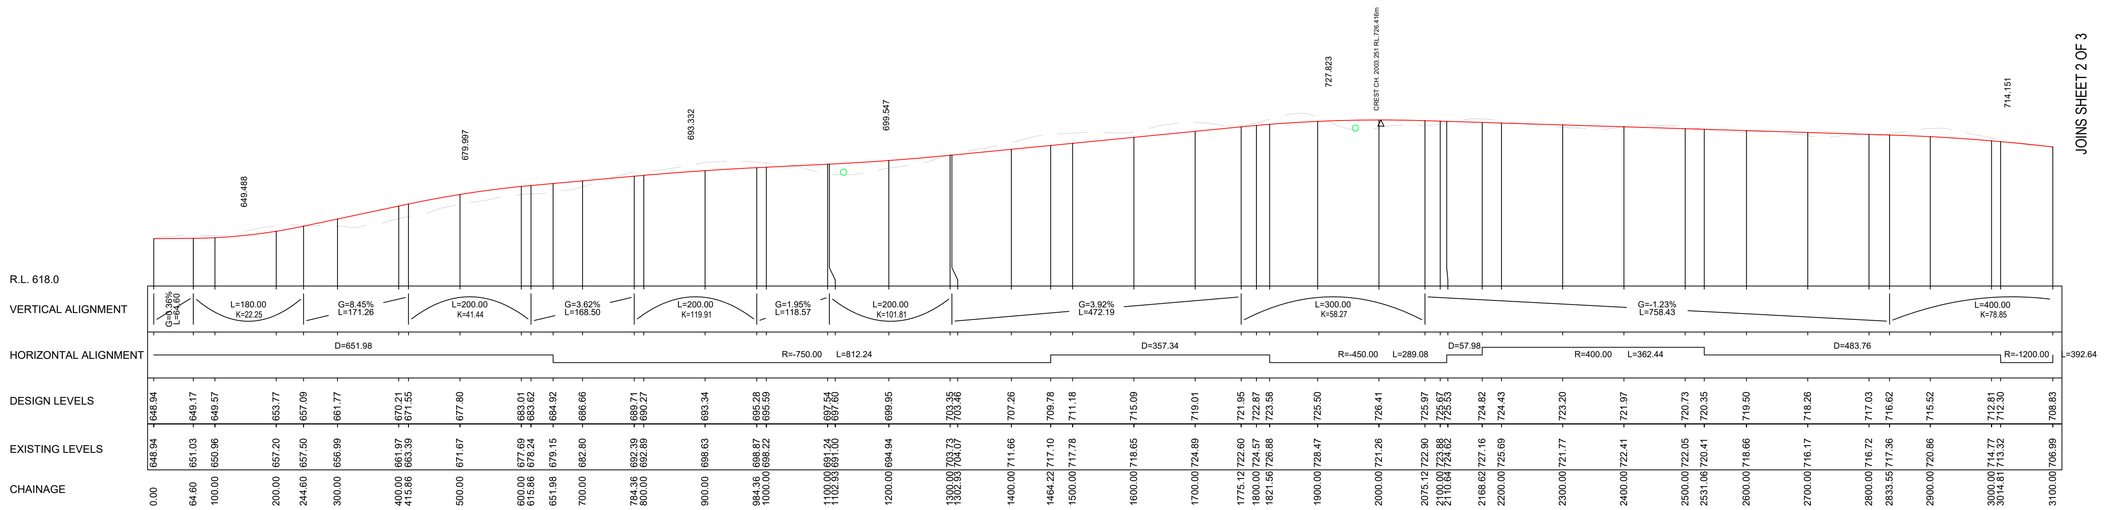

CHAINAGE	DESIGN LEVELS	EXISTING LEVELS
0.00	648.94	648.94
64.60	649.17	651.03
100.00	649.57	650.96
200.00	653.77	657.20
244.60	657.09	657.50
300.00	661.77	656.99
400.00	670.21	661.97
415.86	671.55	663.39
500.00	677.80	671.67
600.00	683.01	677.69
615.86	683.92	678.24
651.98	684.92	679.15
700.00	686.66	682.80
784.36	689.71	692.39
800.00	690.27	692.89
900.00	693.34	698.63
984.36	695.28	698.87
1000.00	695.59	698.22
1100.00	697.54	692.24
1102.93	697.60	691.00
1200.00	699.95	694.94
1300.00	703.35	703.73
1302.93	703.46	704.07
1400.00	707.26	711.66
1464.22	709.78	717.10
1500.00	711.18	717.78
1600.00	715.09	718.65
1700.00	719.01	724.89
1775.12	721.95	722.60
1800.00	722.87	724.57
1821.56	723.58	726.88
1900.00	725.50	728.47
2000.00	726.41	721.26
2075.12	725.97	722.90
2100.00	725.67	723.88
2110.64	725.53	723.82
2168.62	724.82	727.16
2200.00	724.43	725.69
2300.00	723.20	721.77
2400.00	721.97	722.41
2500.00	720.73	722.05
2531.06	720.35	720.41
2600.00	719.50	718.66
2700.00	718.26	716.17
2800.00	717.03	716.72
2833.55	716.62	717.36
2900.00	715.52	720.86
3000.00	714.27	714.77
3014.81	714.09	715.32
3100.00	708.83	706.99

LONGITUDINAL SECTION - Stantec Option 8

H: 0 100 200 300 400 500m
V: 0 50 100 150 200m
SCALE: H:1:5000 V:1:2000 @A1

Rev.	Date	Description	Des.	Verif.	Appd.
A	13/09/23	DRAFT ISSUE FOR COUNCILLORS WORKSHOP	AB	JVL	SAS

QPRC

© Stantec Limited All Rights Reserved.
This document is produced by Stantec Limited solely for the benefit of and use by the client in accordance with the terms of the retainer. Stantec Limited does not and shall not assume any responsibility or liability whatsoever to any third party arising out of any use or reliance by third party on the content of this document.

Stantec
Stantec Australia Pty Ltd | ABN 17 007 820 322
Eastern Core, Level 4, 2 Constitution Ave
Canberra, ACT 2601
Tel: 02 6112 4500
Web: www.stantec.com/au

Drawn	DP	Date 13/09/23
Checked	JVL	Date 13/09/23
Designed	AB	Date 13/09/23
Verified	JVL	Date 13/09/23
Approved	SAS	

Client: QUEANBEYAN-PALERANG REGIONAL COUNCIL

Project: RFQ 2023-17
DUNNS CREEK ROAD
OPTIONS REVIEW

Title: OPTION - STANTEC

SHEET 1 OF 3

Status: PRELIMINARY
NOT TO BE USED FOR CONSTRUCTION PURPOSES

Datum	Date	Scale	Size
-	August 2023	AS SHOWN	A1


Drawing Number: 304001042-SK-0011
Revision: A

DATE PLOTTED: 13 September 2023 9:35 PM BY : VAN LOHUIZEN, JACK

CAD File: \\au2023-pofss01\shared_projects\304001042\technical\acad\Build\304001042-PLAN-LSEC-OPTSTANTEC.dwg

DATE PLOTTED: 13 September 2023 9:35 PM BY: VAN LOHUIZEN, JACK

FOR CONTINUATION REFER DRG No. 304001042-SK-0011 - SHEET 1 OF 3

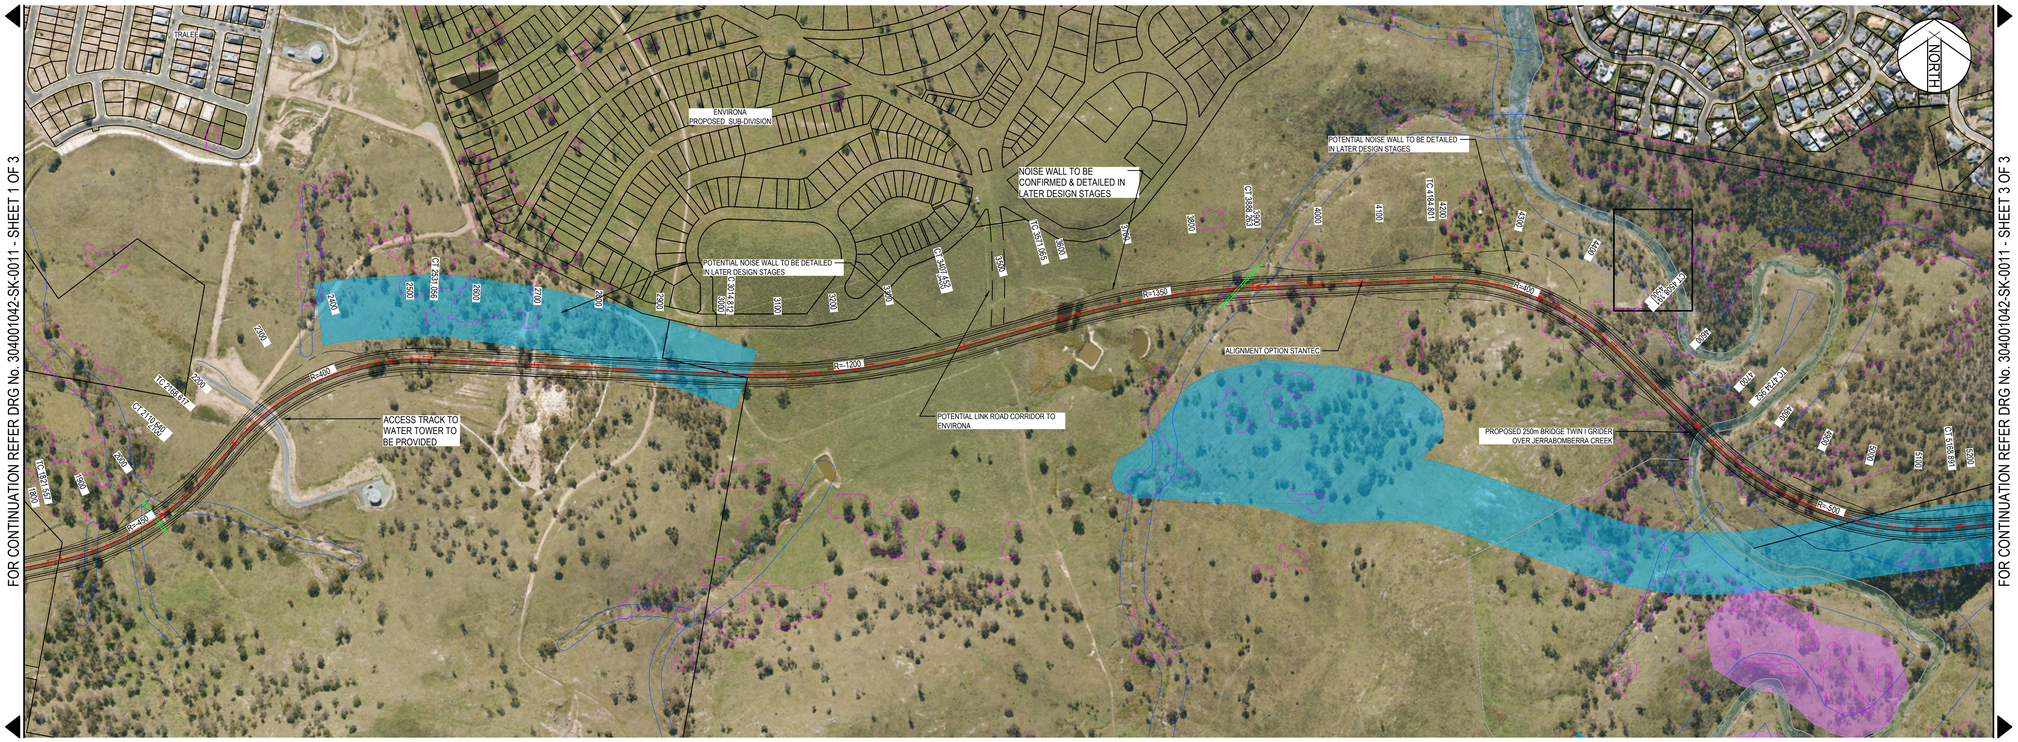

FOR CONTINUATION REFER DRG No. 304001042-SK-0011 - SHEET 3 OF 3

LEGEND


- CONTROL LINE
- DESIGN STRINGS
- THREATENED ECOLOGICAL COMMUNITIES
- RIPARIAN CORRIDOR
- BOXGUM TSC
- BOXGUM EPBC
- HERITAGE PADS

PLAN - OPTION STANTEC

SCALE 1:5000

JOINS SHEET 1 OF 3

JOINS SHEET 2 OF 3

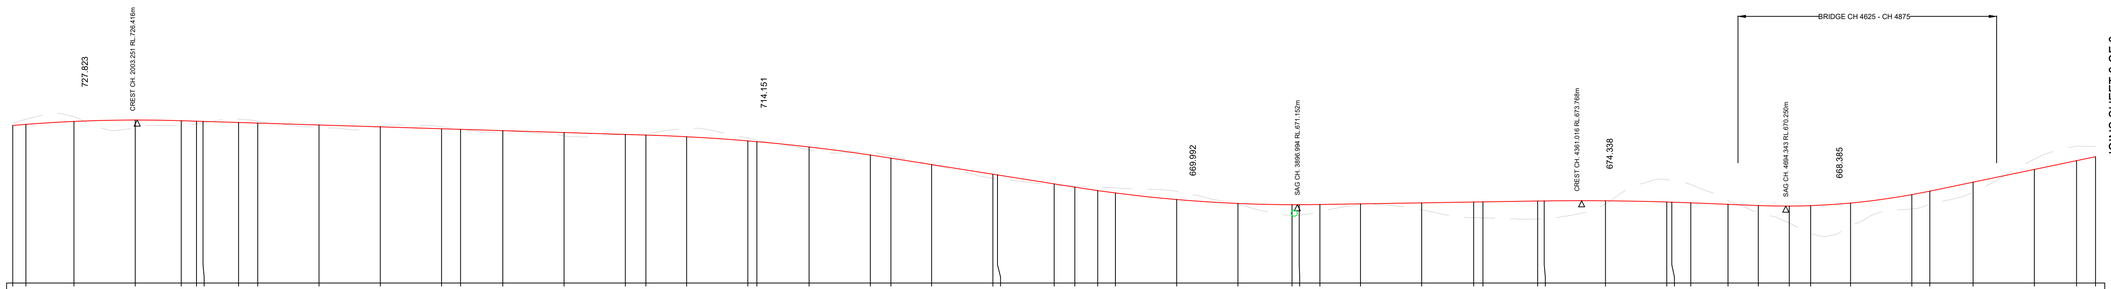

LONGITUDINAL SECTION - Stantec Option 8

H: 0 100 200 300 400 500m
V: 0 50 100 150 200m
SCALE: H:1:5000 V:1:2000 @A1

Rev.	Date	Description	Des.	Verif.	Appd.
A	13/09/23	DRAFT ISSUE FOR COUNCILLORS WORKSHOP	AB	JVL	SAS

QPRC

© Stantec Limited All Rights Reserved.
This document is produced by Stantec Limited solely for the benefit of and use by the client in accordance with the terms of the retainer. Stantec Limited does not and shall not assume any responsibility or liability whatsoever to any third party arising out of any use or reliance by third party on the content of this document.

Stantec
Stantec Australia Pty Ltd | ABN 17 007 820 322
Eastern Core, Level 4, 2 Constitution Ave
Canberra, ACT 2601
Tel: 02 6112 4500
Web: www.stantec.com/au

Drawn	DP	Date 13/09/23
Checked	JVL	Date 13/09/23
Designed	AB	Date 13/09/23
Verified	JVL	Date 13/09/23
Approved	SAS	

Client: QUEANBEYAN-PALERANG REGIONAL COUNCIL

Project: RFQ 2023-17
DUNNS CREEK ROAD
OPTIONS REVIEW

Title: OPTION - STANTEC
SHEET 2 OF 3

Status: PRELIMINARY
NOT TO BE USED FOR CONSTRUCTION PURPOSES


Datum	Date	Scale	Size
-	August 2023	AS SHOWN	A1

Drawing Number: 304001042-SK-0012
Revision: A

CAD File: \\au2023-pofss01\shared_projects\304001042\technical\acad\Build\304001042-PLAN-LSEC-OPTSTANTEC.dwg

DATE PLOTTED: 13 September 2023 9:35 PM BY : VAN LOHUIZEN, JACK

FOR CONTINUATION REFER DRG No. 304001042-SK-0011 - SHEET 2 OF 3

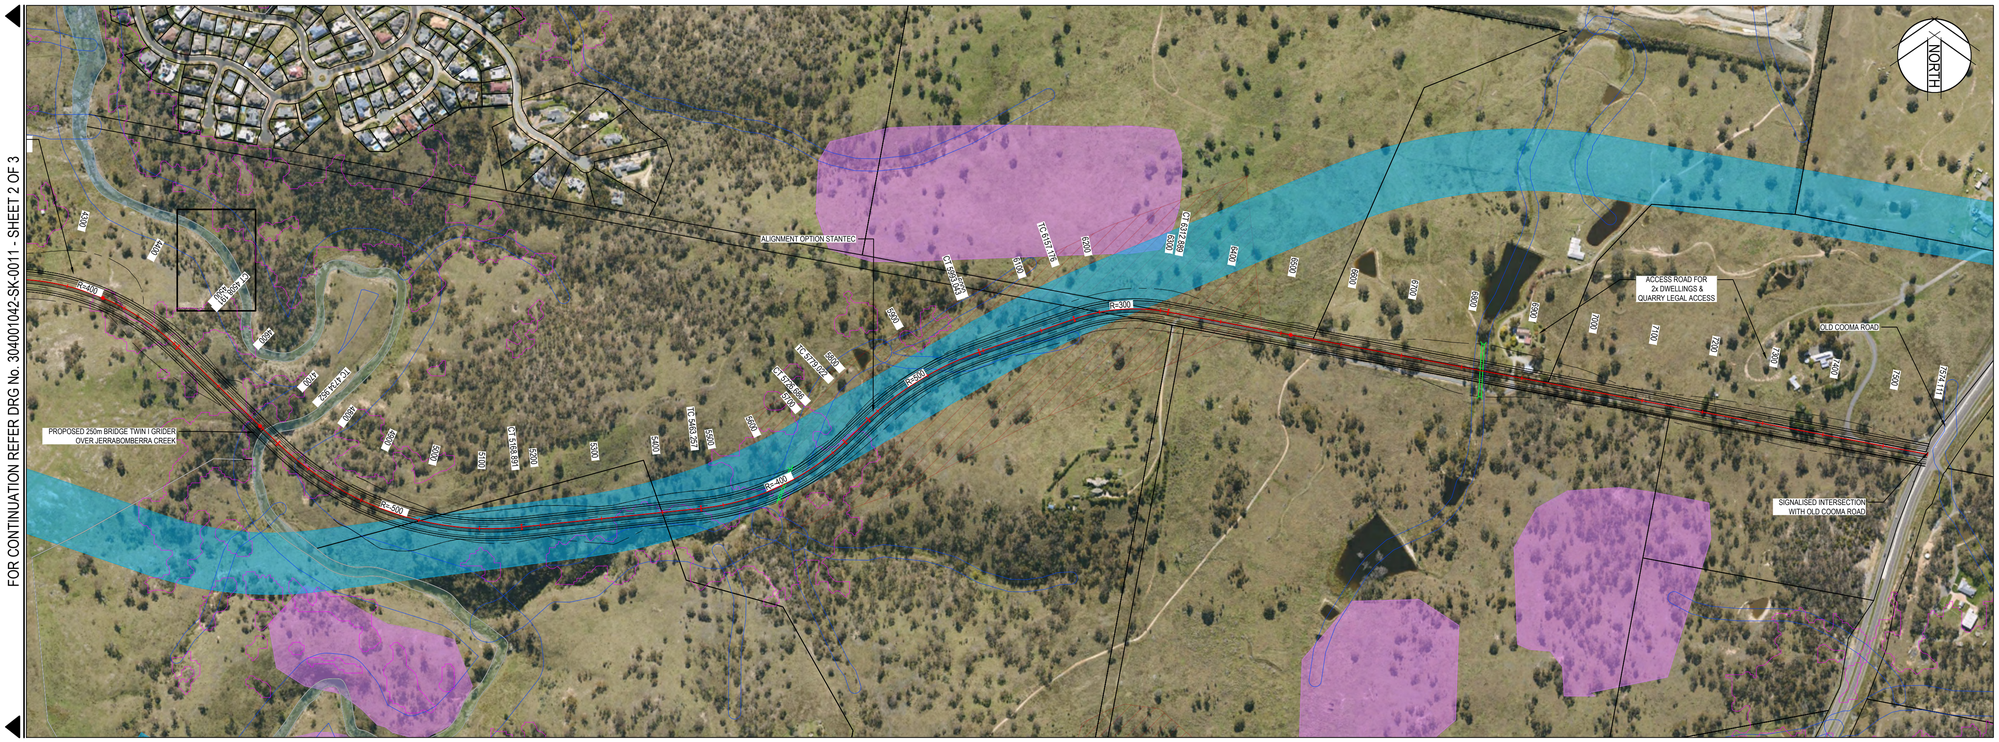


LEGEND

- CONTROL LINE
- DESIGN STRINGS
- THREATENED ECOLOGICAL COMMUNITIES
- RIPARIAN CORRIDOR
- BOXGUM TSC
- BOXGUM EPBC
- HERITAGE PADS

PLAN - OPTION STANTEC

SCALE 1:5000

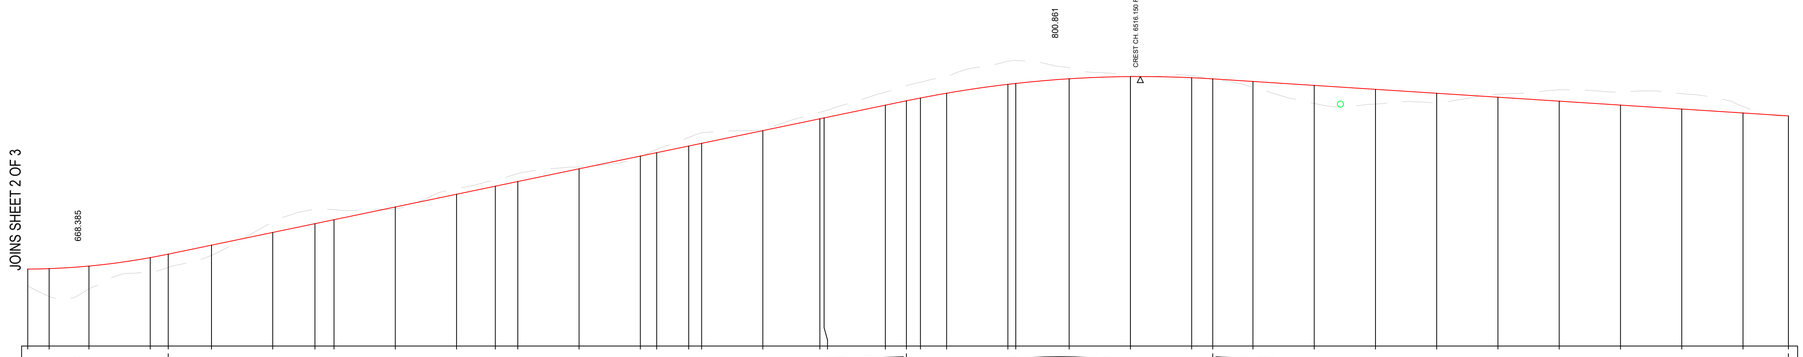

LONGITUDINAL SECTION - Stantec Option 8

H: 0 100 200 300 400 500m
V: 0 50 100 150 200m
SCALE: H:1:5000 V:1:2000 @A1

Rev.	Date	Description	Des.	Verif.	Appd.
A	13/09/23	DRAFT ISSUE FOR COUNCILLORS WORKSHOP	AB	JVL	SAS

© Stantec Limited All Rights Reserved.
This document is produced by Stantec Limited solely for the benefit of and use by the client in accordance with the terms of the retainer. Stantec Limited does not and shall not assume any responsibility or liability whatsoever to any third party arising out of any use or reliance by third party on the content of this document.

Stantec
Stantec Australia Pty Ltd | ABN 17 007 820 322
Eastern Core, Level 4, 2 Constitution Ave
Canberra, ACT 2601
Tel: 02 6112 4500
Web: www.stantec.com/au

Drawn DP	Date 13/09/23
Checked JVL	Date 13/09/23
Designed AB	Date 13/09/23
Verified JVL	Date 13/09/23
Approved SAS	

Client: QUEANBEYAN-PALERANG REGIONAL COUNCIL

Project: RFQ 2023-17
DUNNS CREEK ROAD
OPTIONS REVIEW

Title: OPTION - STANTEC
SHEET 3 OF 3

Status: PRELIMINARY
NOT TO BE USED FOR CONSTRUCTION PURPOSES

Datum	Date	Scale	Size
-	August 2023	AS SHOWN	A1

Drawing Number: 304001042-SK-0013
Revision: A

CAD File: \\au2023-pprfs01\shared_projects\304001042\technical\acad\Build\304001042-PLAN-LSEC-OPTSTANTEC.dwg