


OLD COOMA ROAD DUPLICATION - STAGE 2

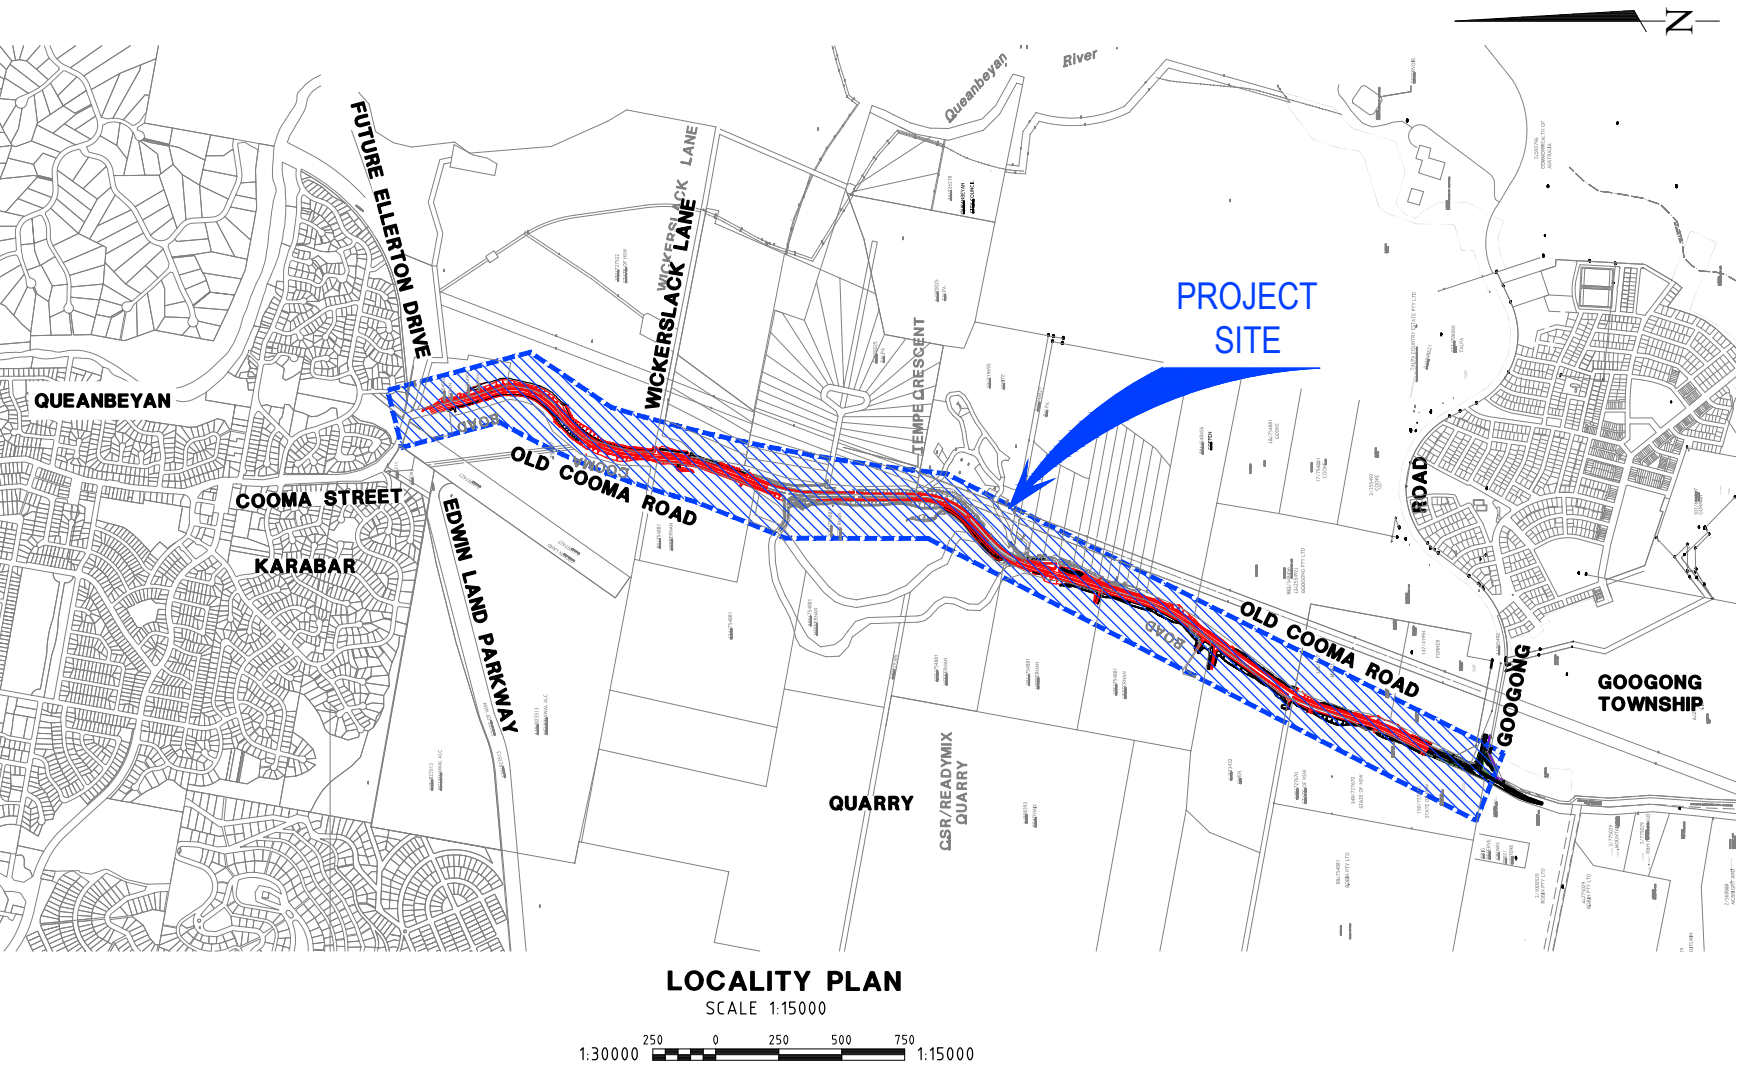

LEGEND

EXISTING

- S S Sewer Main
- W AV W Water Main
- SW/E Stormwater
- Subsoil Drain
- E E Electricity
- E Electricity Overhead
- G G Gas
- T T Telecommunications
- OF Shared Trench
- S/T S/T Gas and Telstra
- G/T G/T Gas and Telstra
- SL SL Streetlight
- 559.0 Contour (1m Interval)
- Boundary
- Tree
- Existing Boundary
- Rock Lining

ABBREVIATIONS

- SA Barrier Kerb and Gutter
- SE Kerb and Channel
- SF Kerb Only
- SK Open Invert Channel
- DGS Dense Grade Subbase
- DGB Dense Grade Base
- FGG Fine Gap Graded
- EOB Edge of Bitumen


PROPOSED

- T T Telstra
- G G Gas
- E E Underground Electrical
- SW Stormwater, Structure, Trench Stop & Headwall
- Boundary
- Subsoil Drain, High End Riser, Flushing Point
- Subsoil Drain - 100Ø PVC
- F Fauna Underpass
- Pedestrian Safety Barrier
- Noise Wall
- Steel Guardrail
- Wire Rope
- Boundary Adjustment
- Sawcut Existing Pavement
- Concrete Lined Channel
- Demolish Existing Pavement
- Demolish Existing
- Demolish Existing Fence
- Proposed Boundary
- Existing Tree, to be Removed


REV	APPROVED	DATE	AMMENDMENT DETAILS	SCALE AT A1 SIZE DRAWING	PROJECT	PROJECT / DRAWING NUMBER	PHASE	REVISION
0				CO-ORDINATE SYSTEM: MGA Zone 55	ENGINEERING SERVICES SECTION 256 CRAWFORD STREET QUEANBEYAN NSW 2620 TEL (02) 6285 6000 FAX (02) 6297 4044	OCR2 - 0	CONCEPT	A



REV					APPROVED					DATE					AMMENDMENT DETAILS															SCALE AT A1 SIZE DRAWING										QPRC ENGINEERING SERVICES SECTION 256 CRAWFORD STREET QUEANBEYAN NSW 2620 TEL (02) 6285 6000 FAX (02) 6297 4044										DRAWN					PROJECT	
																														OLD COOMA ROAD DUPLICATION - STAGE 2	
																														DRAWING																				TYPICAL CROSS SECTIONS	
	SHEET 1 OF 3	
0					10					20					30					40					50 mm ON A1 ORIGINAL															CO-ORDINATE SYSTEM: MGA Zone 55										HEIGHT DATUM: A.H.D.										DATE					5/03/2018					PROJECT / DRAWING NUMBER										OCR2 - 01					PHASE					CONCEPT					REVISION					A				

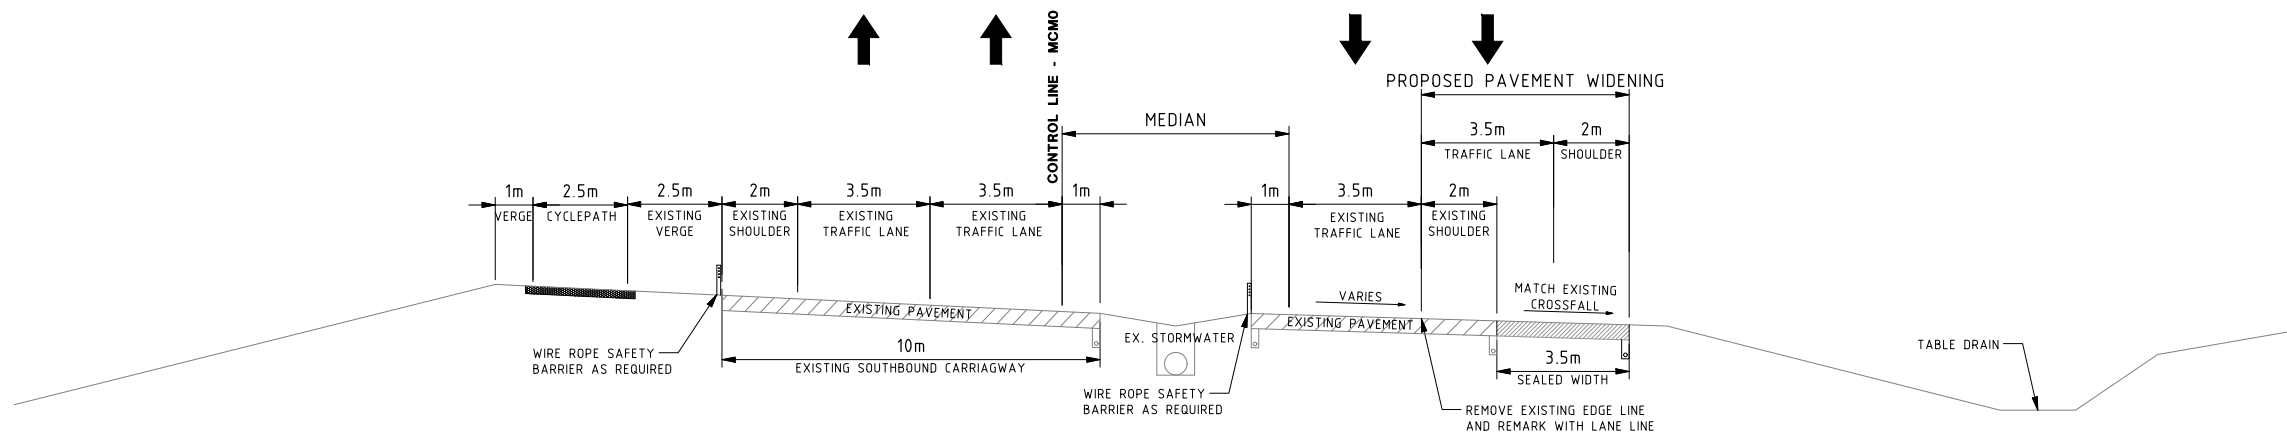


OLD COOMA ROAD - MCM0
CH 1800 TO CH 2880

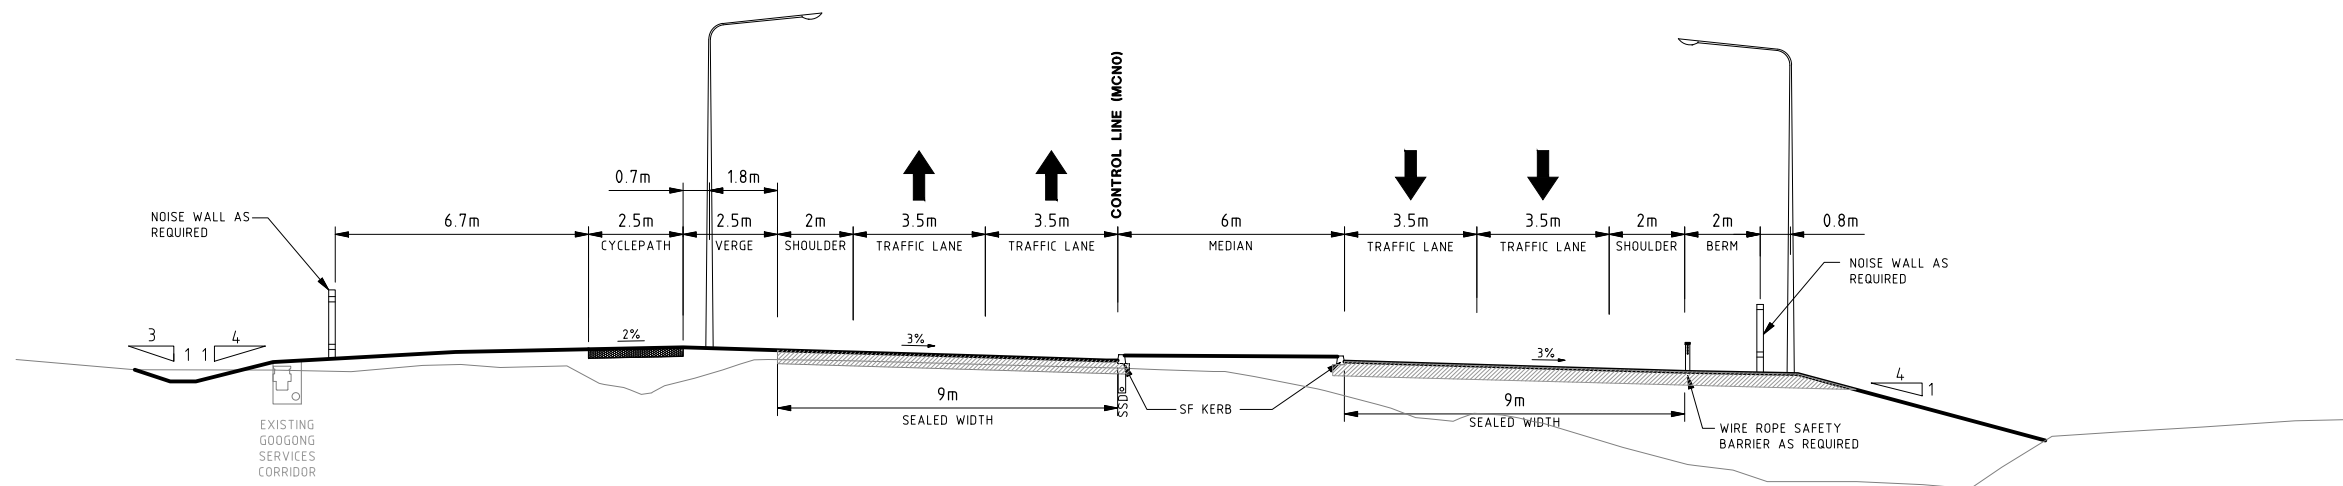


OLD COOMA ROAD - MCN0
CH 1380 TO CH 1800

REV	APPROVED	DATE	AMMENDMENT DETAILS	SCALE AT A1 SIZE DRAWING	QPRC	DRAWN	PROJECT
0				1:100 0 0.5 1 2 5	ENGINEERING SERVICES SECTION 256 CRAWFORD STREET QUEANBEYAN NSW 2620 TEL (02) 6285 6000 FAX (02) 6297 4044	DESIGNED	OLD COOMA ROAD DUPLICATION - STAGE 2
10						APPROVED	TYPICAL CROSS SECTIONS SHEET 2 OF 3
20						DATE	PROJECT / DRAWING NUMBER
30						5/03/2018	OCR2 - 02
40							PHASE
50 mm ON A1 ORIGINAL				CO-ORDINATE SYSTEM: MGA Zone 55	HEIGHT DATUM: A.H.D.		CONCEPT
							REVISION
							A

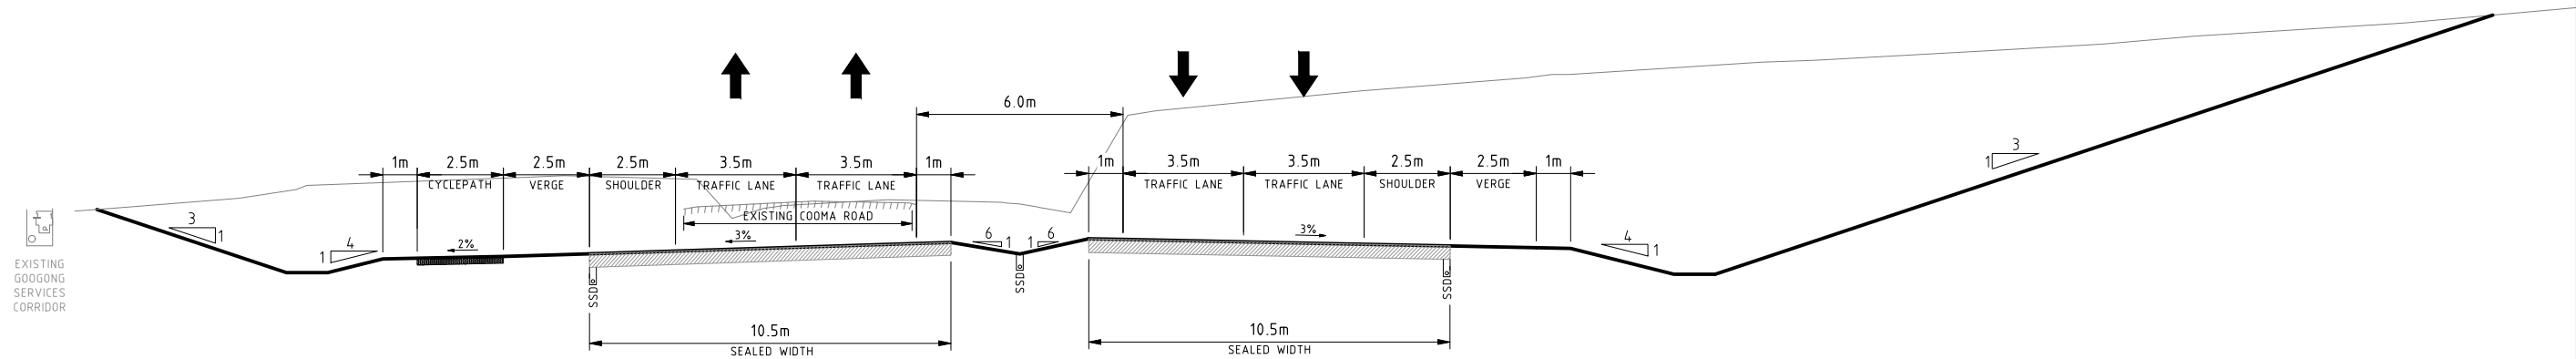


OLD COOMA ROAD - MCS0
CH 3617.408 TO 4934.420

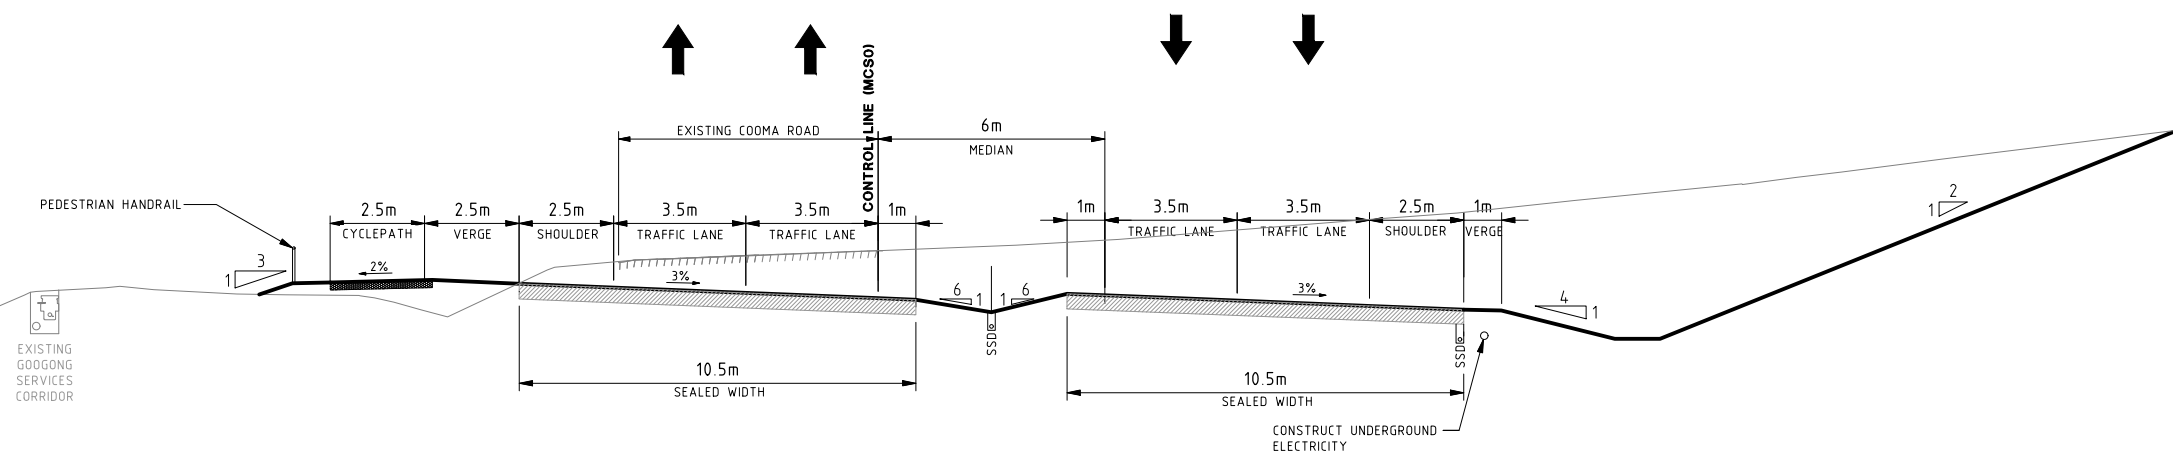


OLD COOMA ROAD - MCS0
CH 2880 TO CH 3420

REV	APPROVED	DATE	AMMENDMENT DETAILS	SCALE AT A1 SIZE DRAWING	DRAWN	PROJECT
0				1:100 0 0.5 1 2 5	DESIGNED	OLD COOMA ROAD DUPLICATION - STAGE 2
10					APPROVED	DRAWING TYPICAL CROSS SECTIONS SHEET 3 OF 3
20					DATE 5/03/2018	PROJECT / DRAWING NUMBER OCR2 - 03
30						PHASE CONCEPT
40						REVISION A

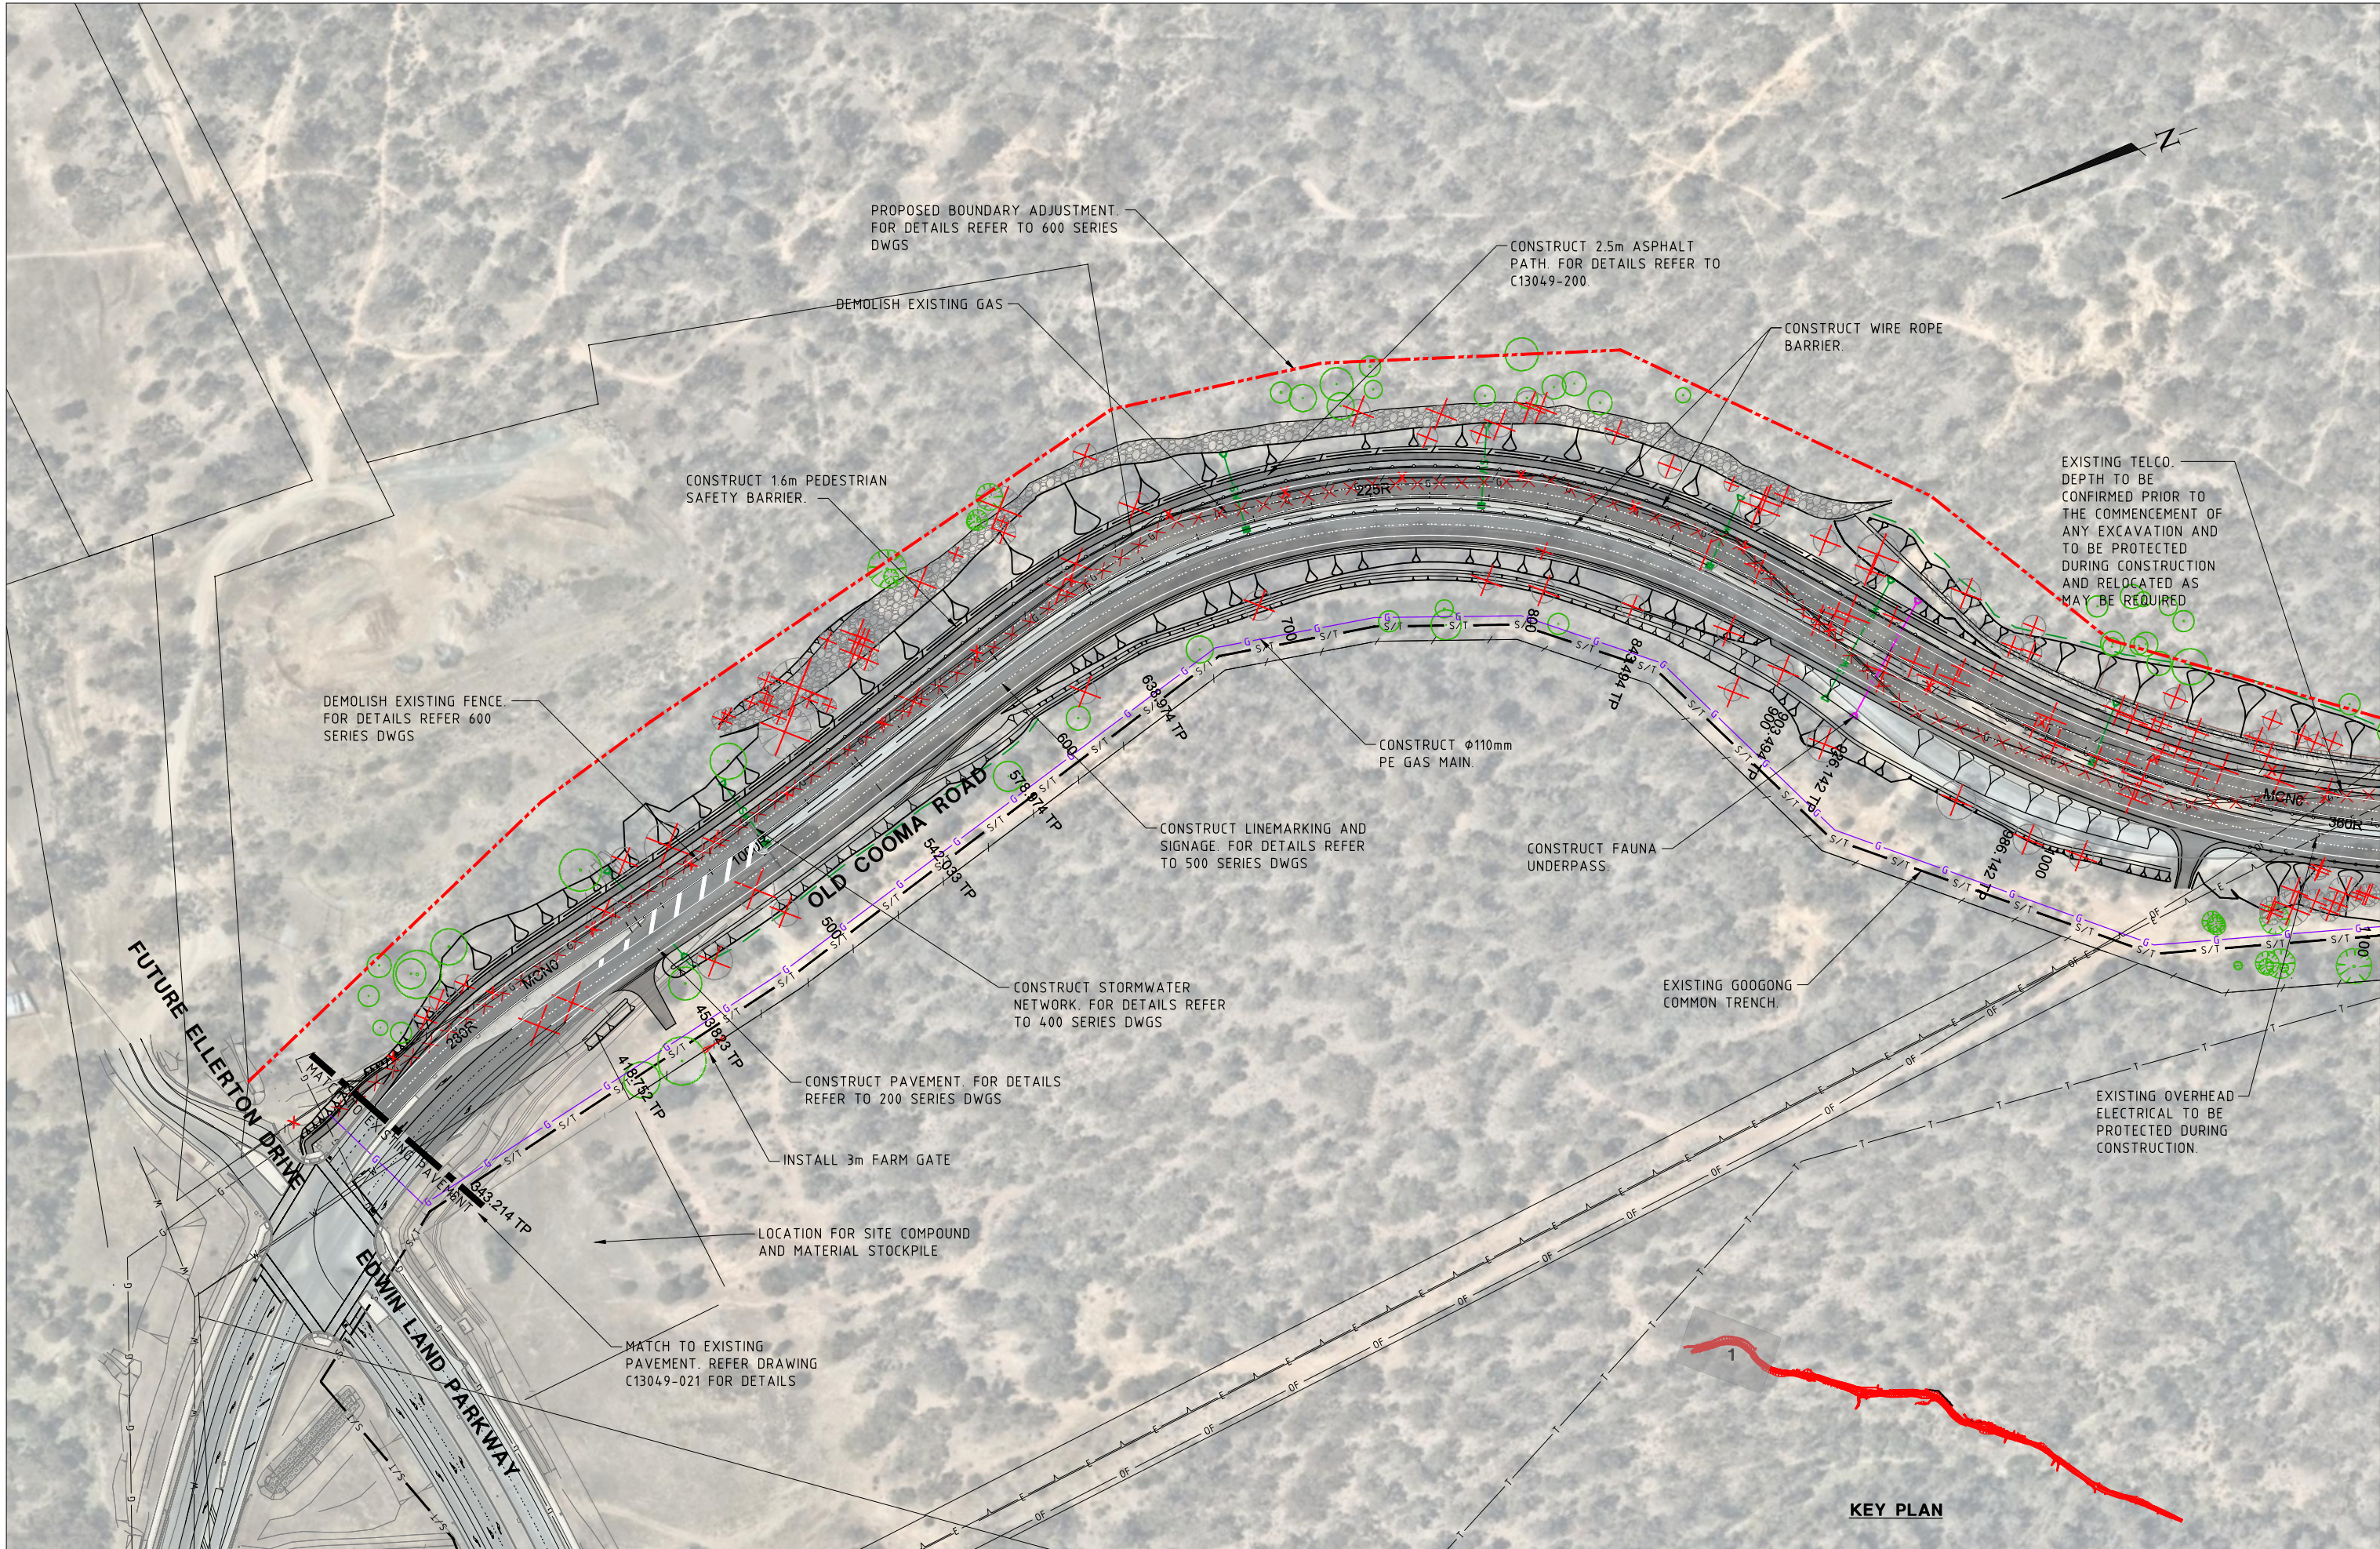


REV	APPROVED	DATE	AMMENDMENT DETAILS	SCALE AT A1 SIZE DRAWING		 QPRC ENGINEERING SERVICES SECTION 256 CRAWFORD STREET QUEANBEYAN NSW 2620 TEL (02) 6285 6000 FAX (02) 6297 4044	DRAWN		PROJECT			
							DESIGNED		OLD COOMA ROAD DUPLICATION - STAGE 2			
							APPROVED		DRAWING			
				CO-ORDINATE SYSTEM: MGA Zone 55			DATE		DETAIL PLAN SHEET 1 OF 6			
				HEIGHT DATUM: A.H.D.			5/03/2018		PROJECT / DRAWING NUMBER		PHASE	REVISION
									OCR2 - 04		CONCEPT	A

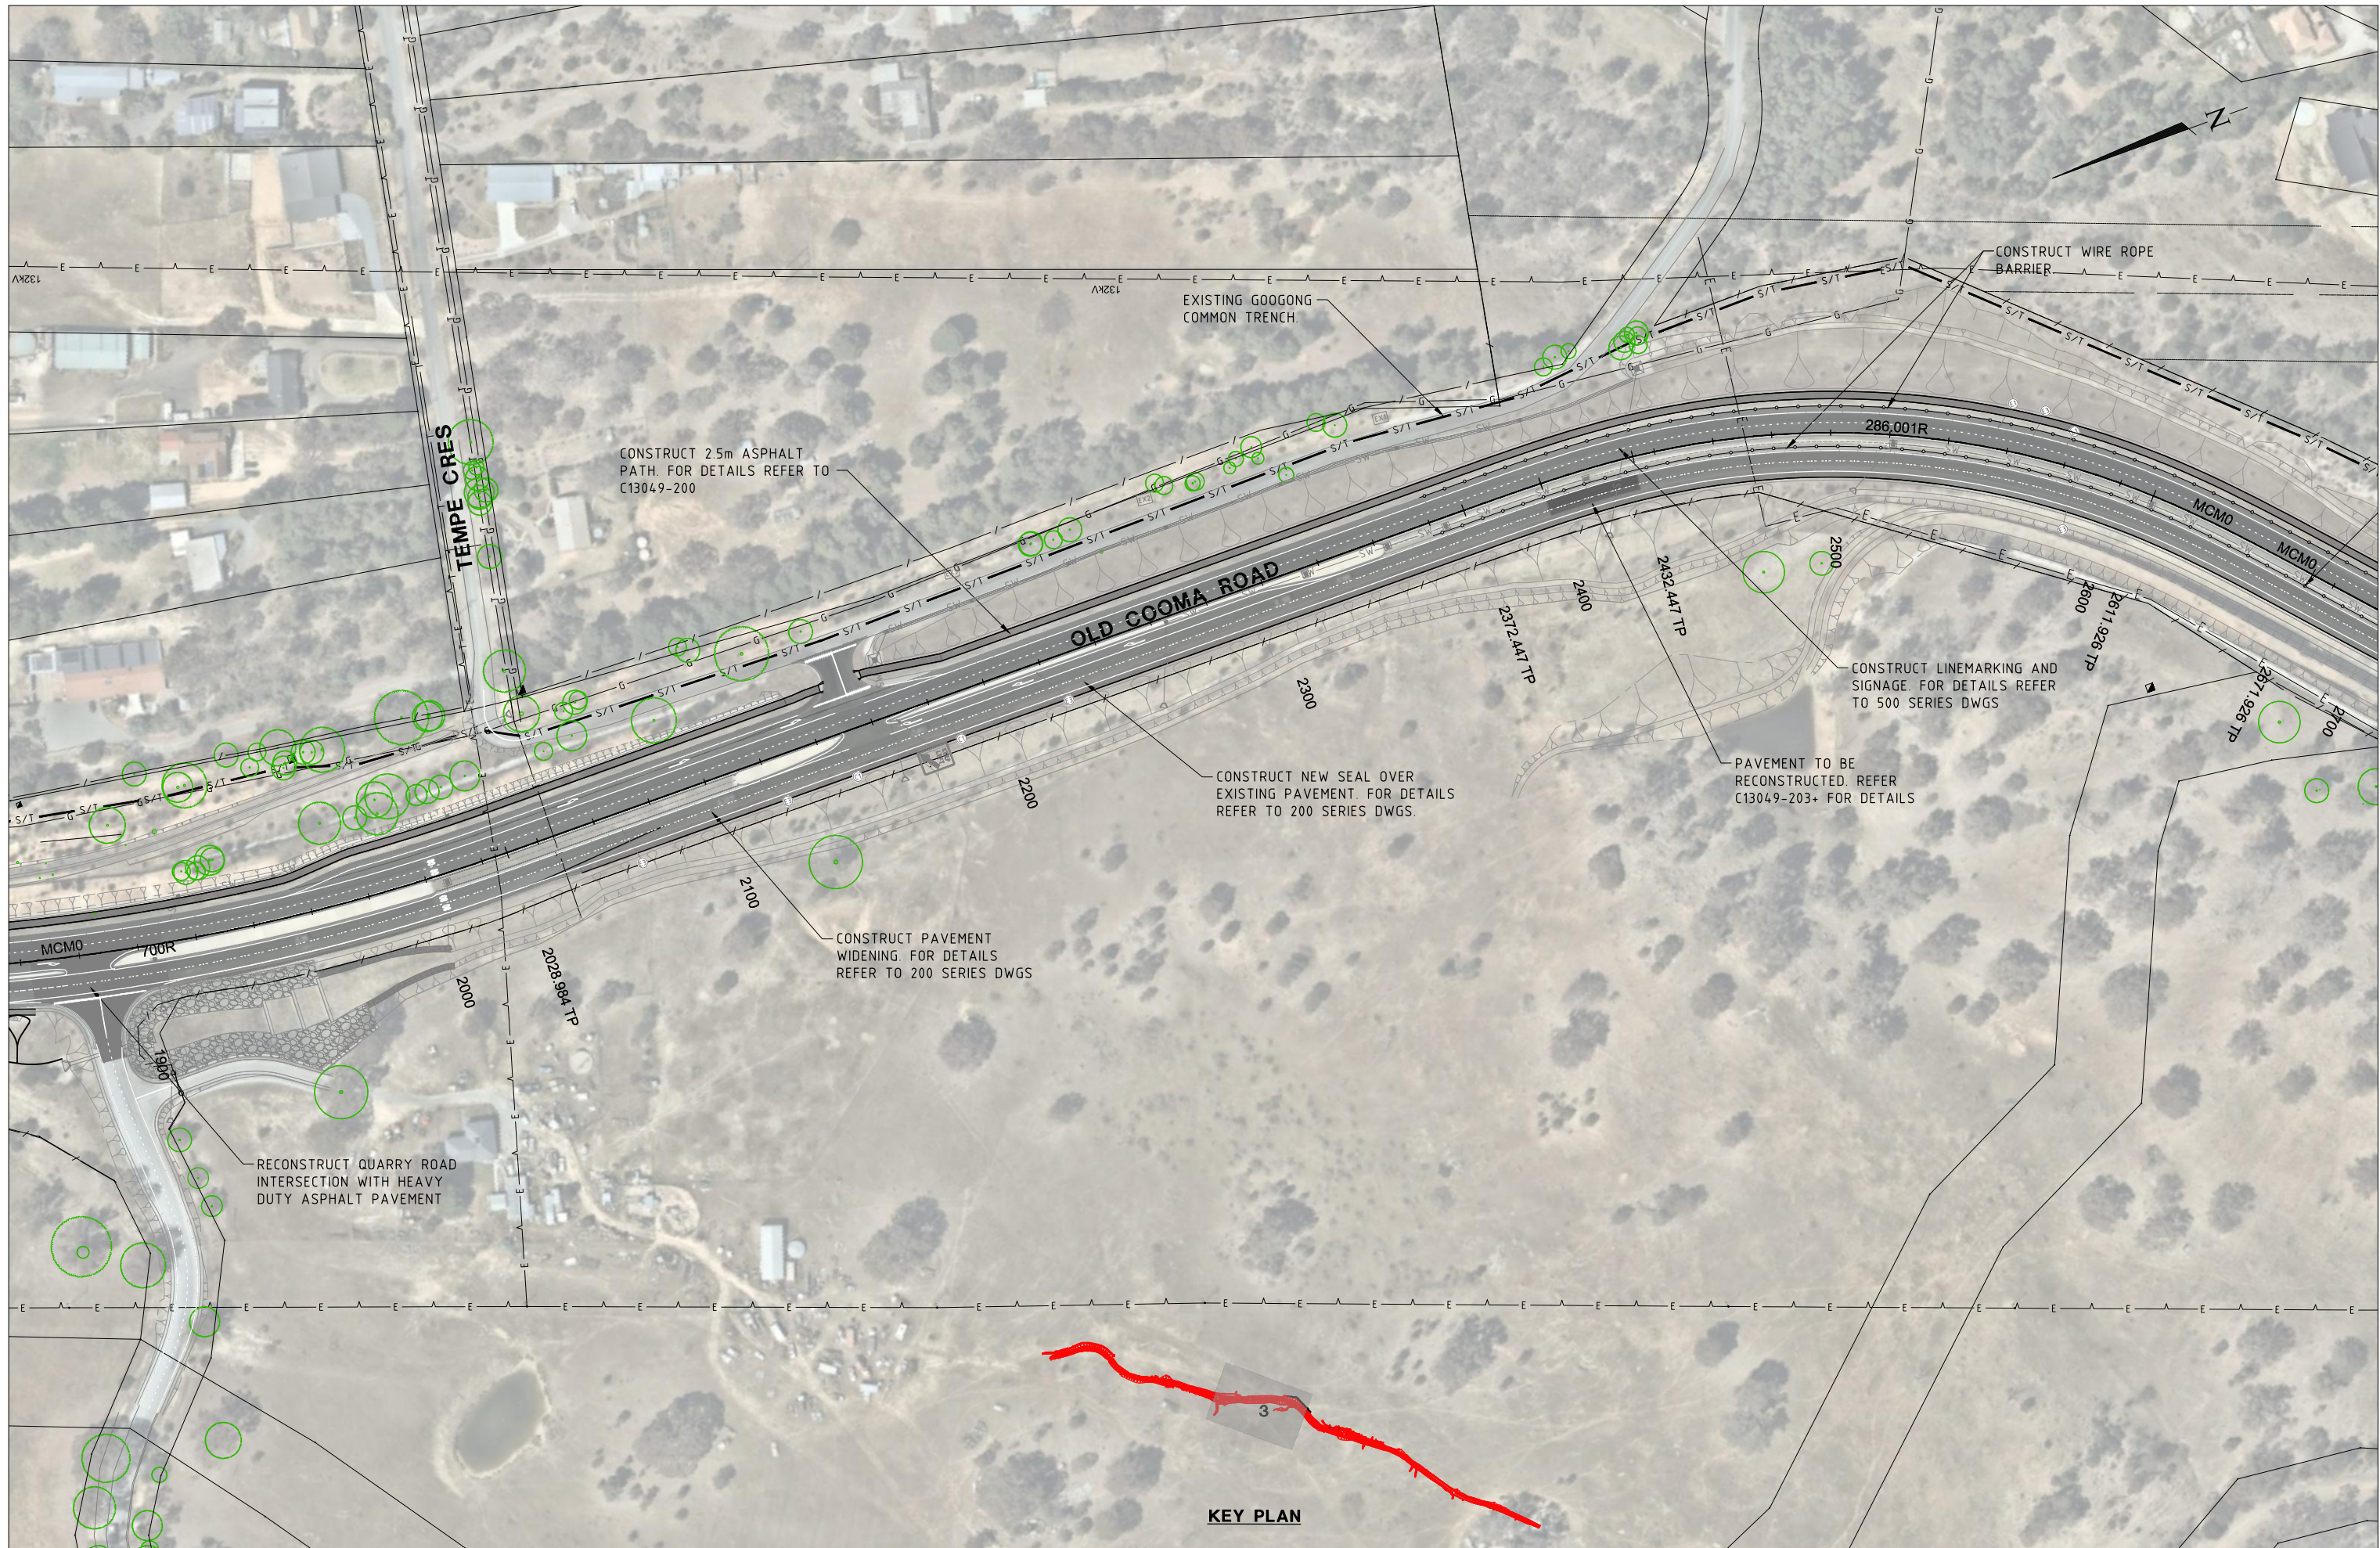


KEY PLAN

REV	APPROVED	DATE	AMMENDMENT DETAILS	SCALE AT A1 SIZE DRAWING		 ENGINEERING SERVICES SECTION 256 CRAWFORD STREET QUEANBEYAN NSW 2620 TEL (02) 6285 6000 FAX (02) 6297 4044	DRAWN	PROJECT OLD COOMA ROAD DUPLICATION - STAGE 2		
				 1:1000			DESIGNED	DRAWING DETAIL PLAN SHEET 3 OF 6		
				CO-ORDINATE SYSTEM: MGA Zone 55			APPROVED			
				HEIGHT DATUM: A.H.D.			DATE	5/03/2018	PROJECT / DRAWING NUMBER OCR2 - 06	PHASE CONCEPT

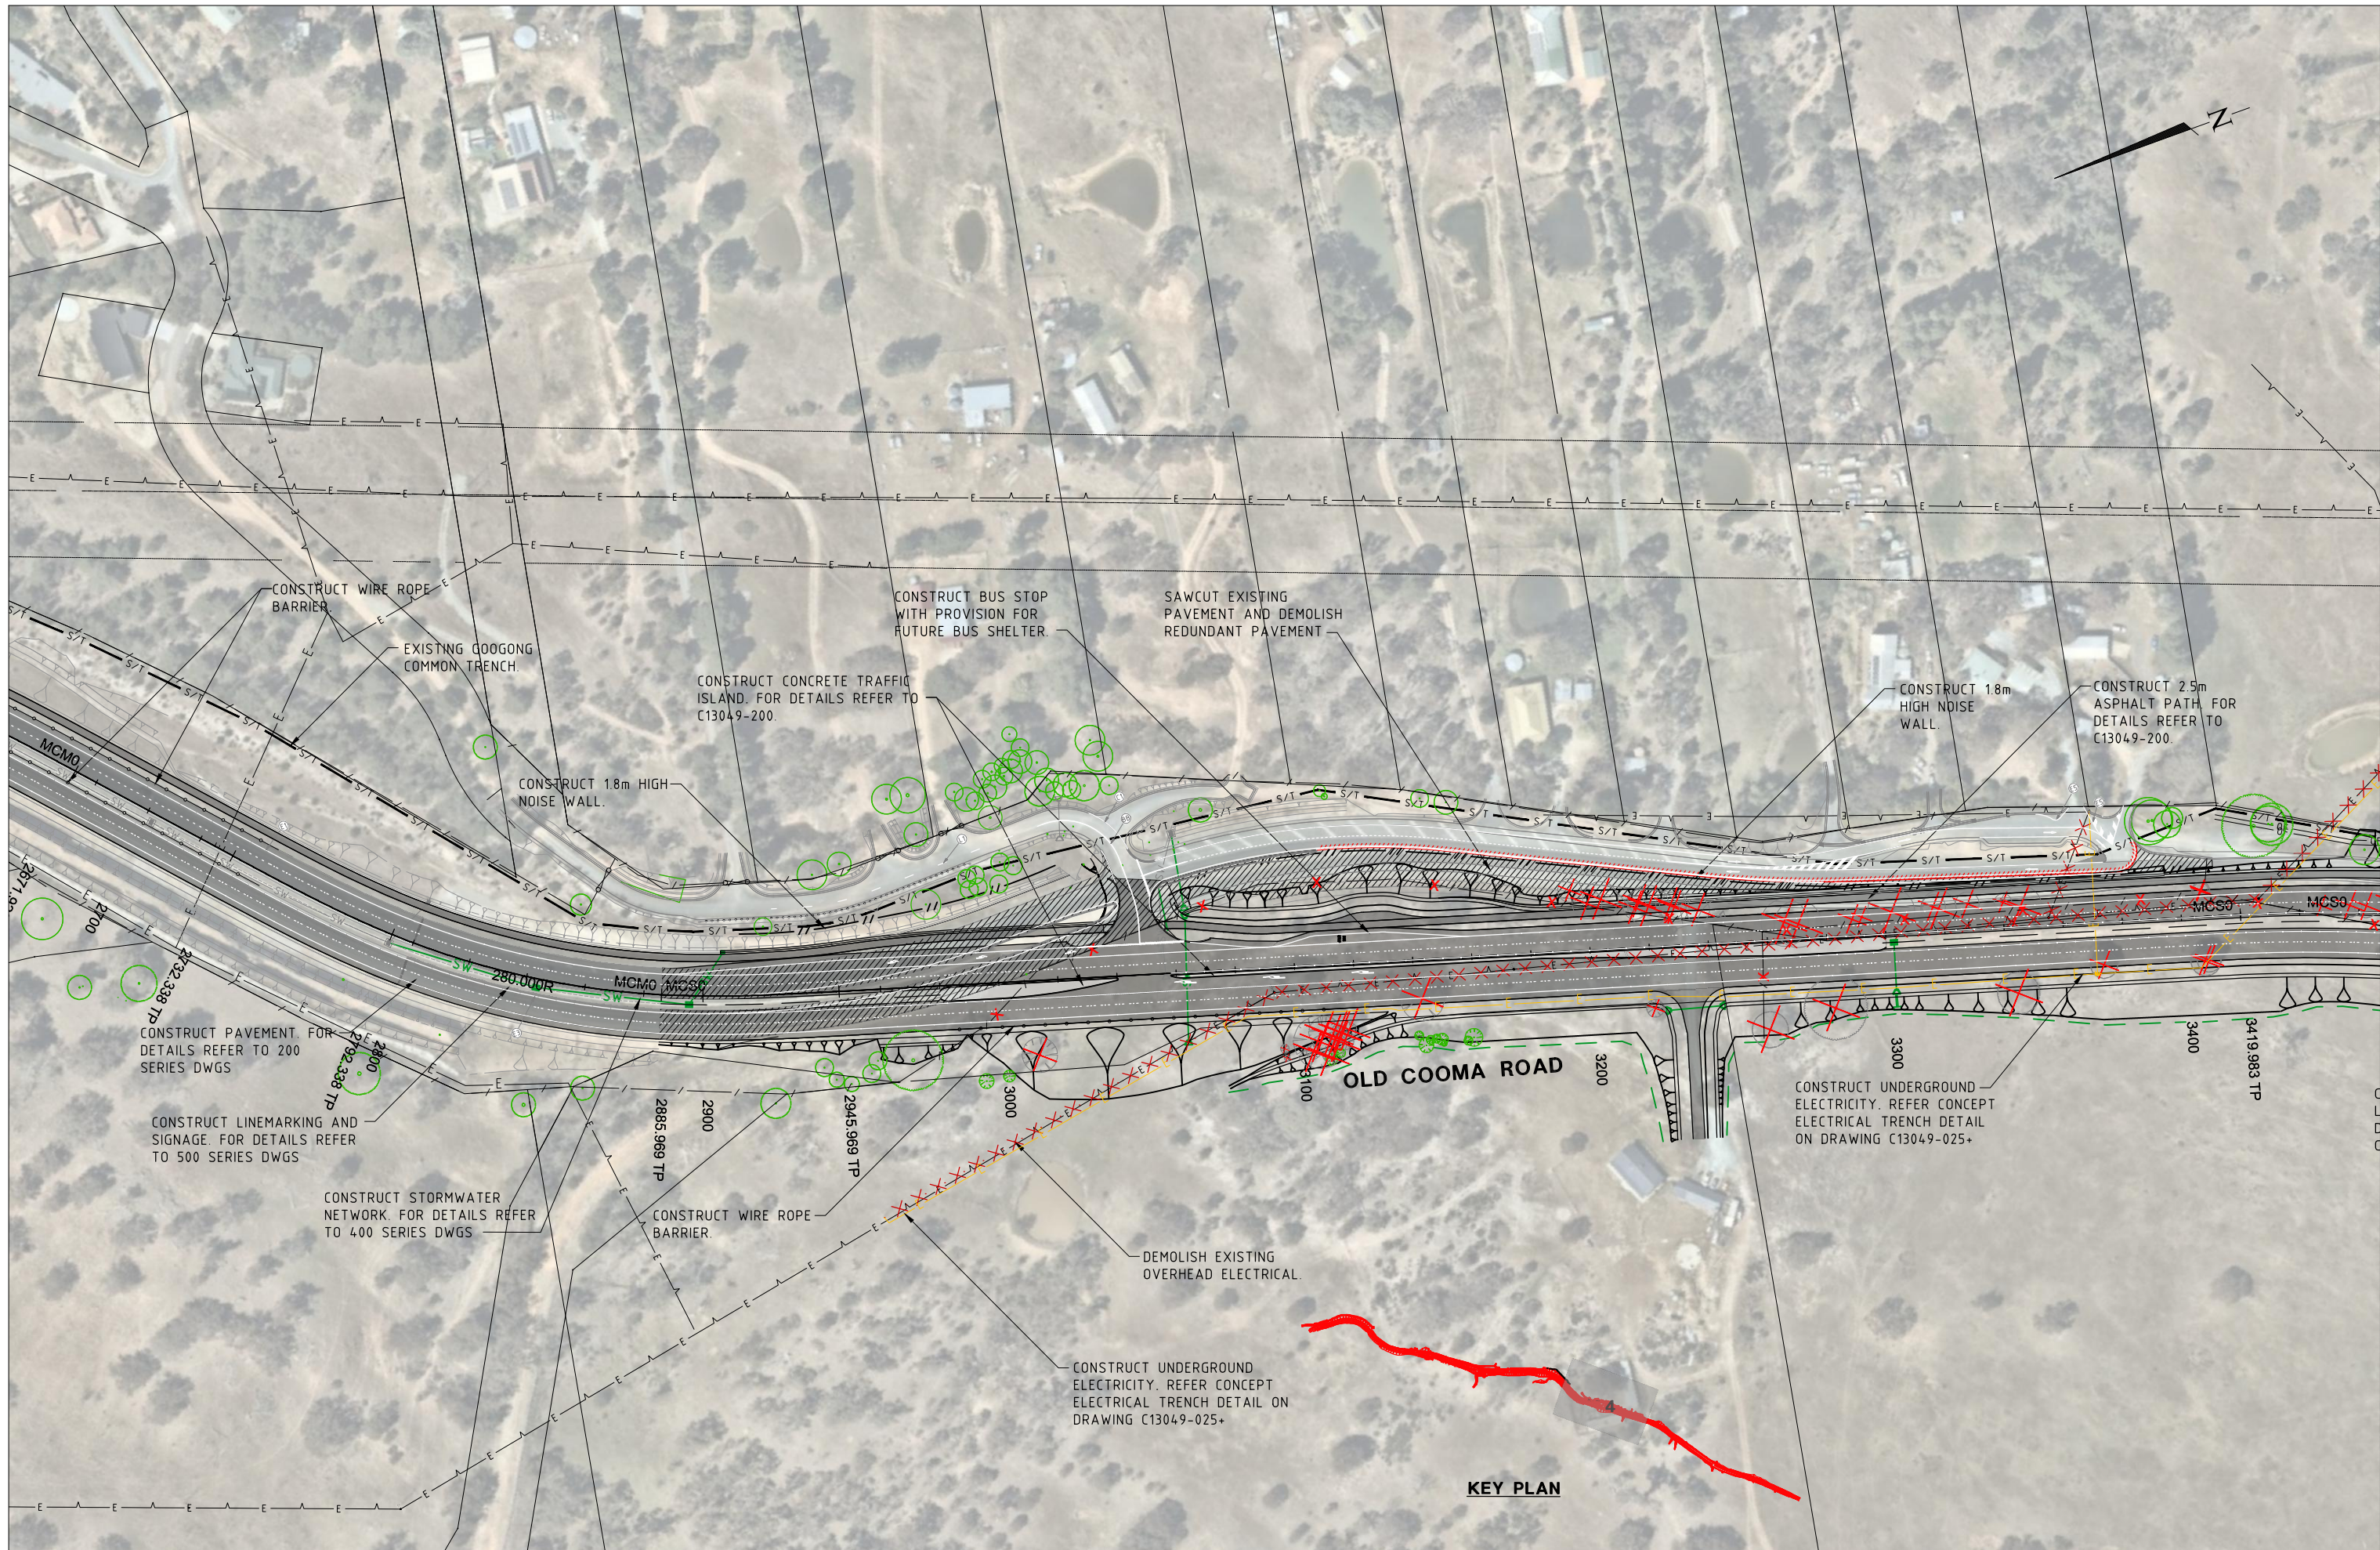


KEY PLAN

REV	APPROVED	DATE	AMMENDMENT DETAILS	SCALE AT A1 SIZE DRAWING		 QPRC ENGINEERING SERVICES SECTION 256 CRAWFORD STREET QUEANBEYAN NSW 2620 TEL (02) 6285 6000 FAX (02) 6297 4044	DRAWN	PROJECT		
							DESIGNED	OLD COOMA ROAD DUPLICATION - STAGE 2		
				CO-ORDINATE SYSTEM: MGA Zone 55			APPROVED	DRAWING		
				HEIGHT DATUM: A.H.D.			DATE	DETAIL PLAN SHEET 4 OF 6		
							5/03/2018	PROJECT / DRAWING NUMBER		REVISION
								OCR2 - 07		A
								PHASE		
								CONCEPT		

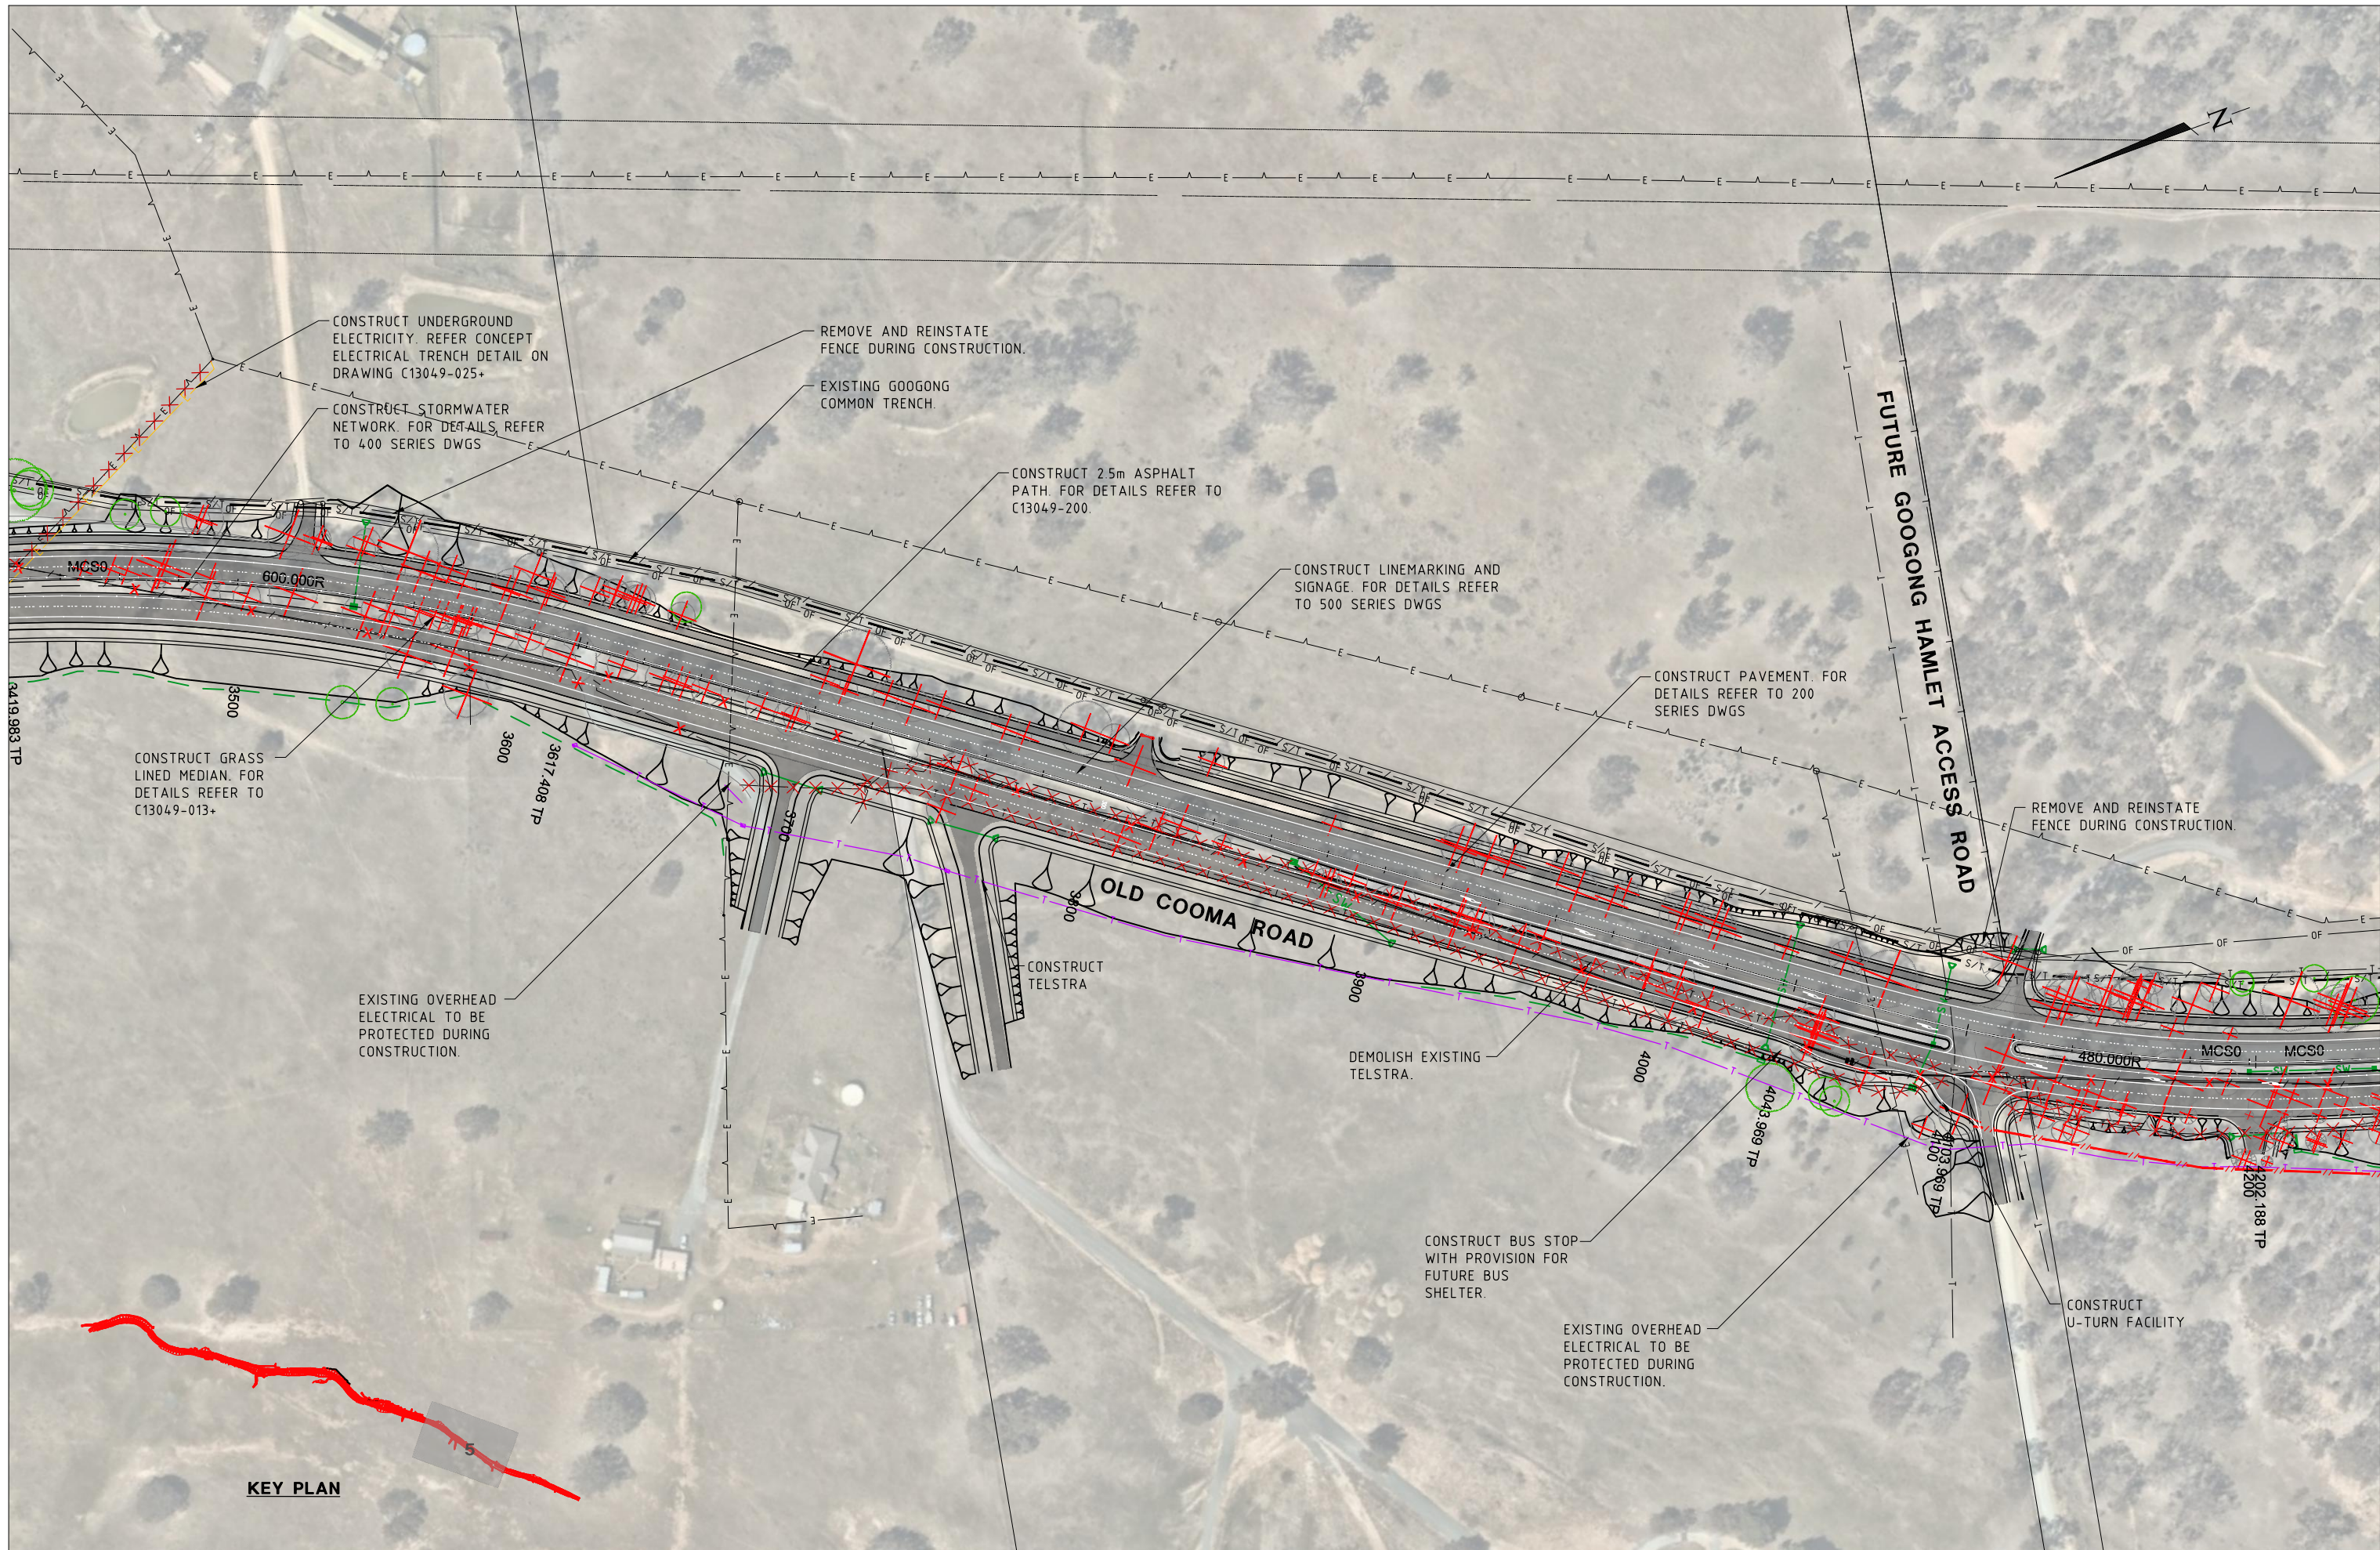

REV	APPROVED	DATE	AMMENDMENT DETAILS	SCALE AT A1 SIZE DRAWING		 ENGINEERING SERVICES SECTION 256 CRAWFORD STREET QUEANBEYAN NSW 2620 TEL (02) 6285 6000 FAX (02) 6297 4044	DRAWN		PROJECT		
				1:1000 0 5 10 20 50			DESIGNED		OLD COOMA ROAD DUPLICATION - STAGE 2		
							APPROVED		DRAWING		
				CO-ORDINATE SYSTEM: MGA Zone 55			DATE	5/03/2018	PROJECT / DRAWING NUMBER		PHASE
				HEIGHT DATUM: A.H.D.				OCR2 - 08		CONCEPT	A

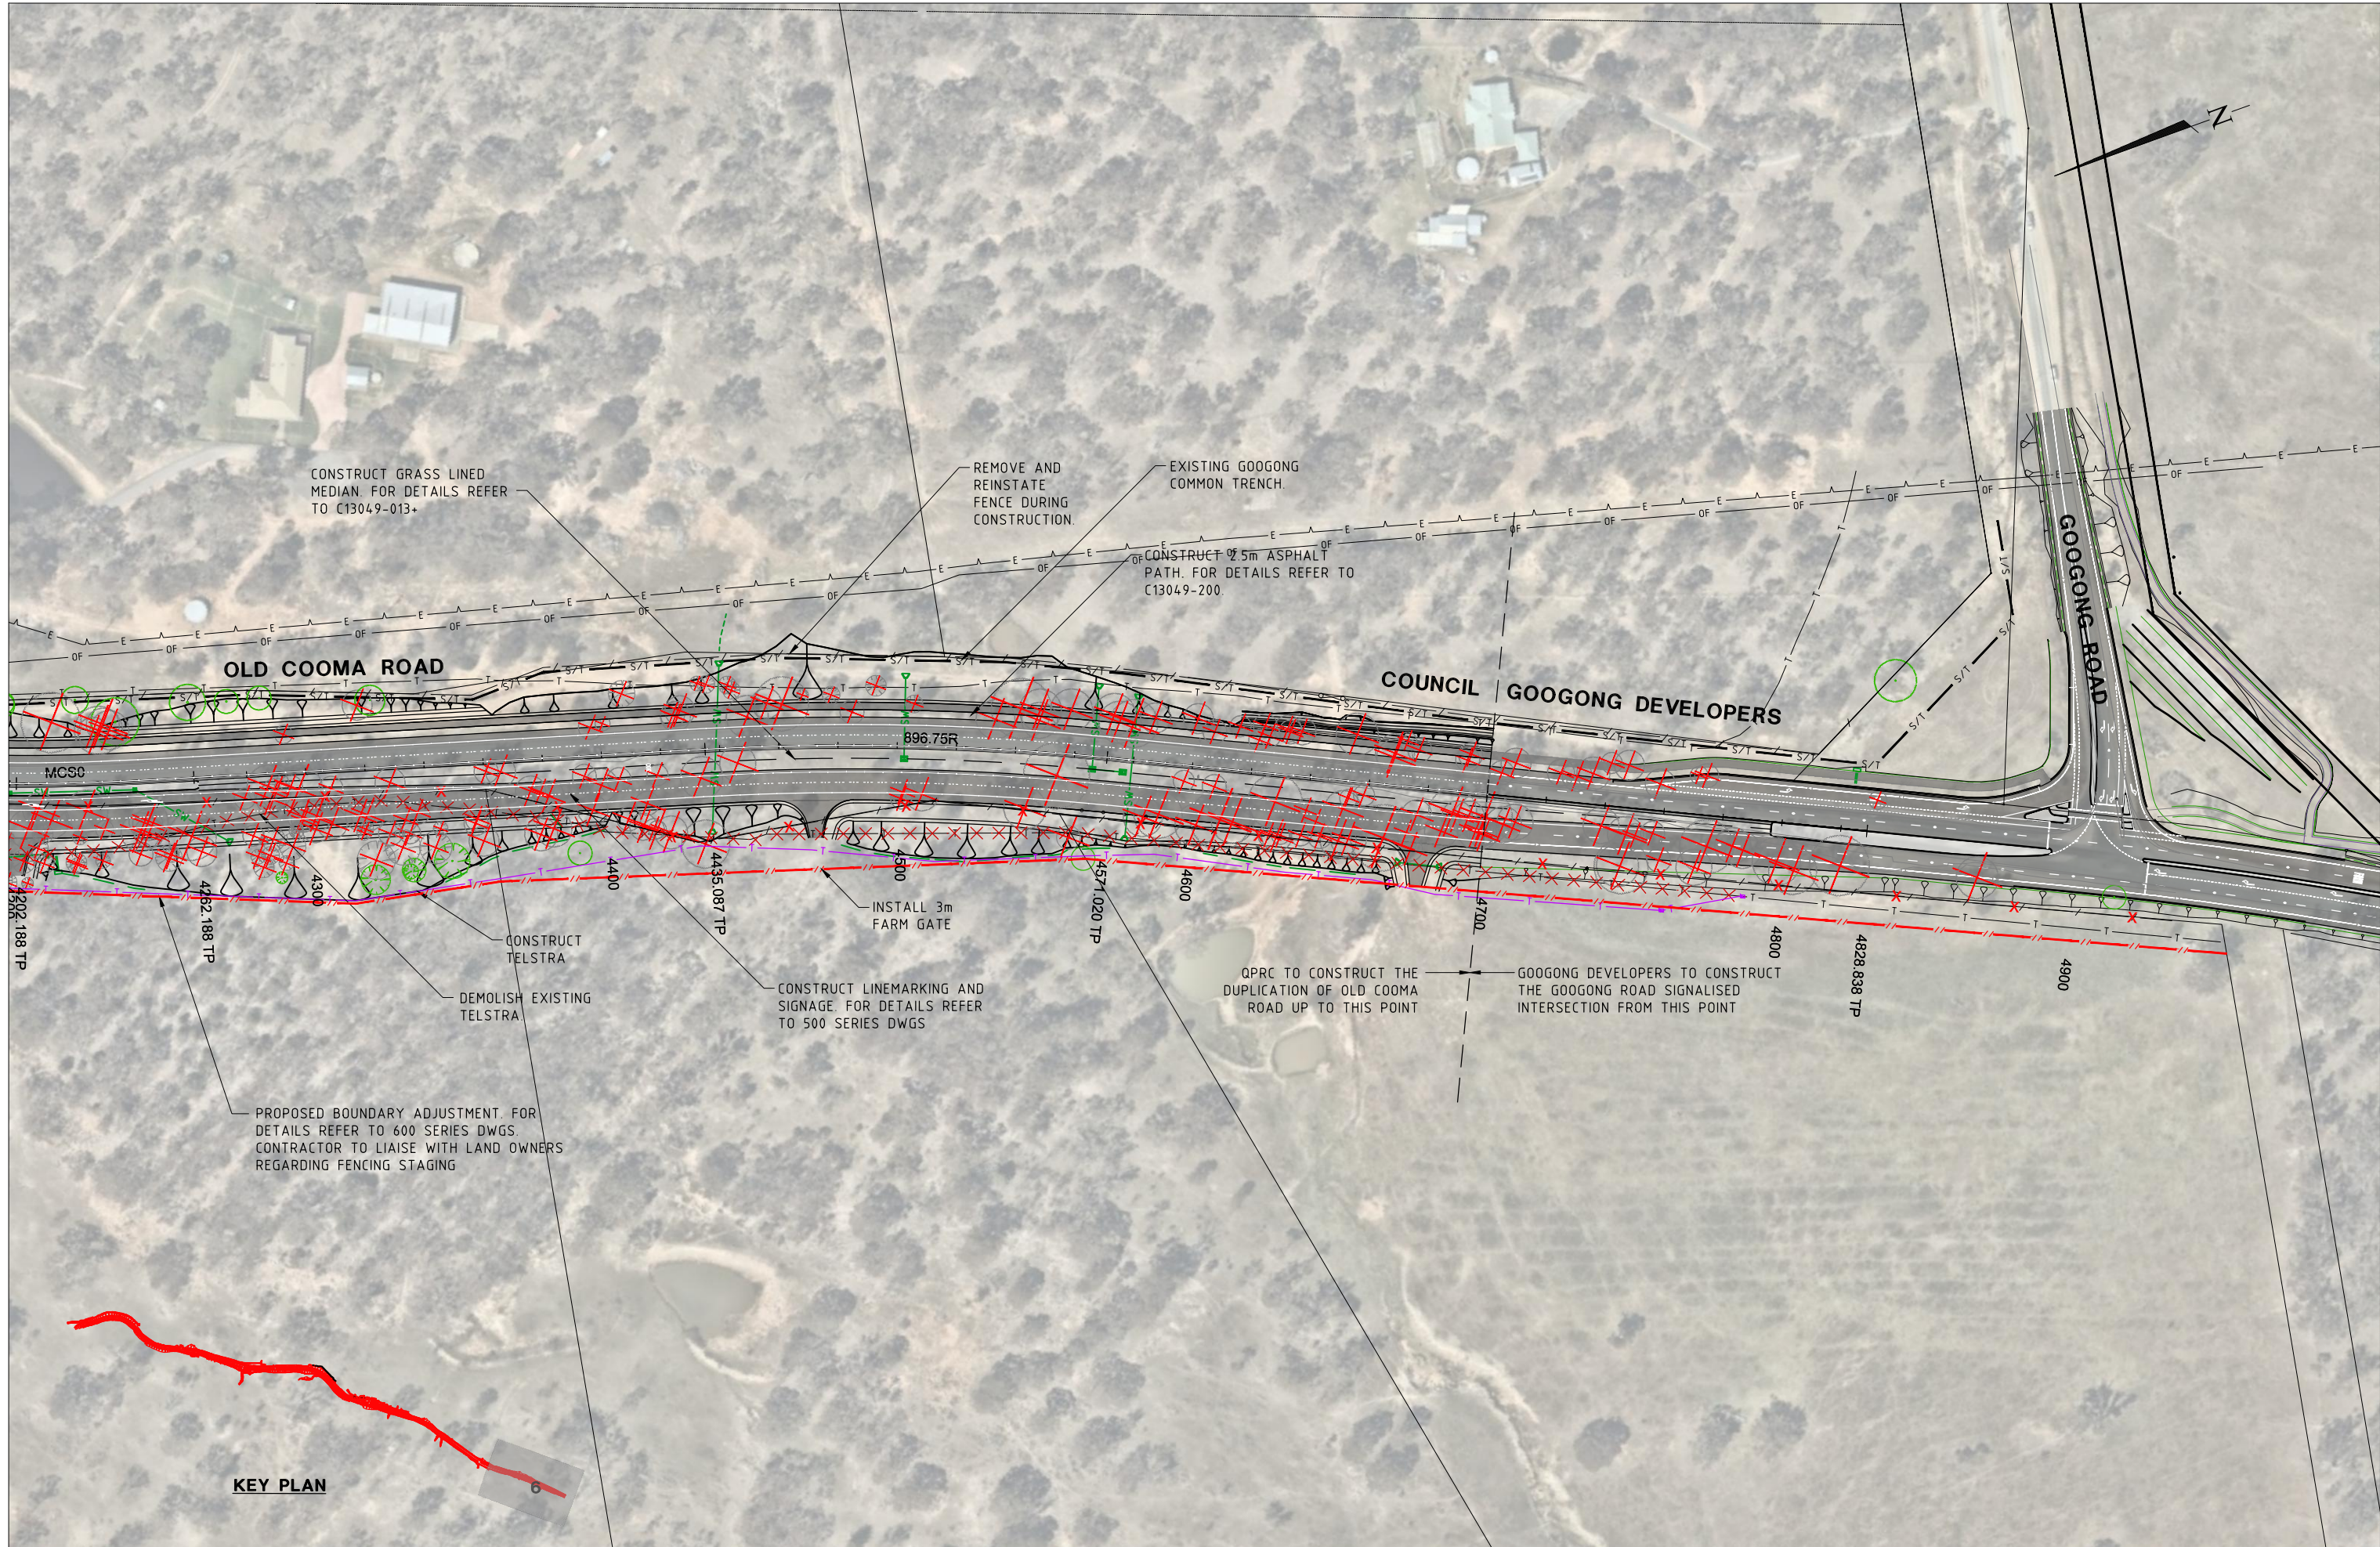

REV				APPROVED	DATE	AMMENDMENT DETAILS	SCALE AT A1 SIZE DRAWING		DRAWN		PROJECT			
							1:1000		DESIGNED		OLD COOMA ROAD DUPLICATION - STAGE 2			
							0 5 10 20 50		APPROVED		DRAWING			
							CO-ORDINATE SYSTEM: MGA Zone 55		DATE		DETAIL PLAN			
							HEIGHT DATUM: A.H.D.		5/03/2018		SHEET 6 OF 6			
							ENGINEERING SERVICES SECTION				PROJECT / DRAWING NUMBER			
							256 CRAWFORD STREET QUEANBEYAN NSW 2620				OCR2 - 09			
							TEL (02) 6285 6000 FAX (02) 6297 4044				PHASE			
											CONCEPT			
											REVISION			
											A			