

SASSAFRAS CRESCENT RESERVE



LEGEND

- 1

NATURE PLAY SPACE WITH PUMP TRACK
- 2

EXPOSED AGGREGATE CONCRETE PATH
- 3

WOODLAND SETTING WITH CANOPY TREES, SITTING BOULDERS AND NATIVE SHRUBS
- 4

PICNIC TABLE SETTING WITH FEATURE SENSORY GARDEN AND BACK DROP SHADE TREES WITH UNDER PLANTINGS
- 5

COMMUNITY ART/SCULPTURES INDIGENOUS TO THE REGION
- 6

HOARY SUNRAY DAISY INSPIRED GARDEN WITH FEATURE CANOPY TREE, SITTING BOULDERS AND NATIVE PLANTINGS
- 7

WHEELCHAIR ACCESS (AS 1428.1:2021 COMPLIANT) AND CONCRETE STEPS
- 8



INFORMATION AND WAY FINDING SIGN
- 9

BIKE RACK AND WATER FOUNTAIN
- 10

SENSORY GARDEN WITH CENTRAL FEATURE SHADE TREE, PICNIC TABLE AND SEATING OPTIONS WITH DDA COMPLIANT INTERNAL GRAVEL PATH
- 11

BENCH SEATING

PERSPECTIVES

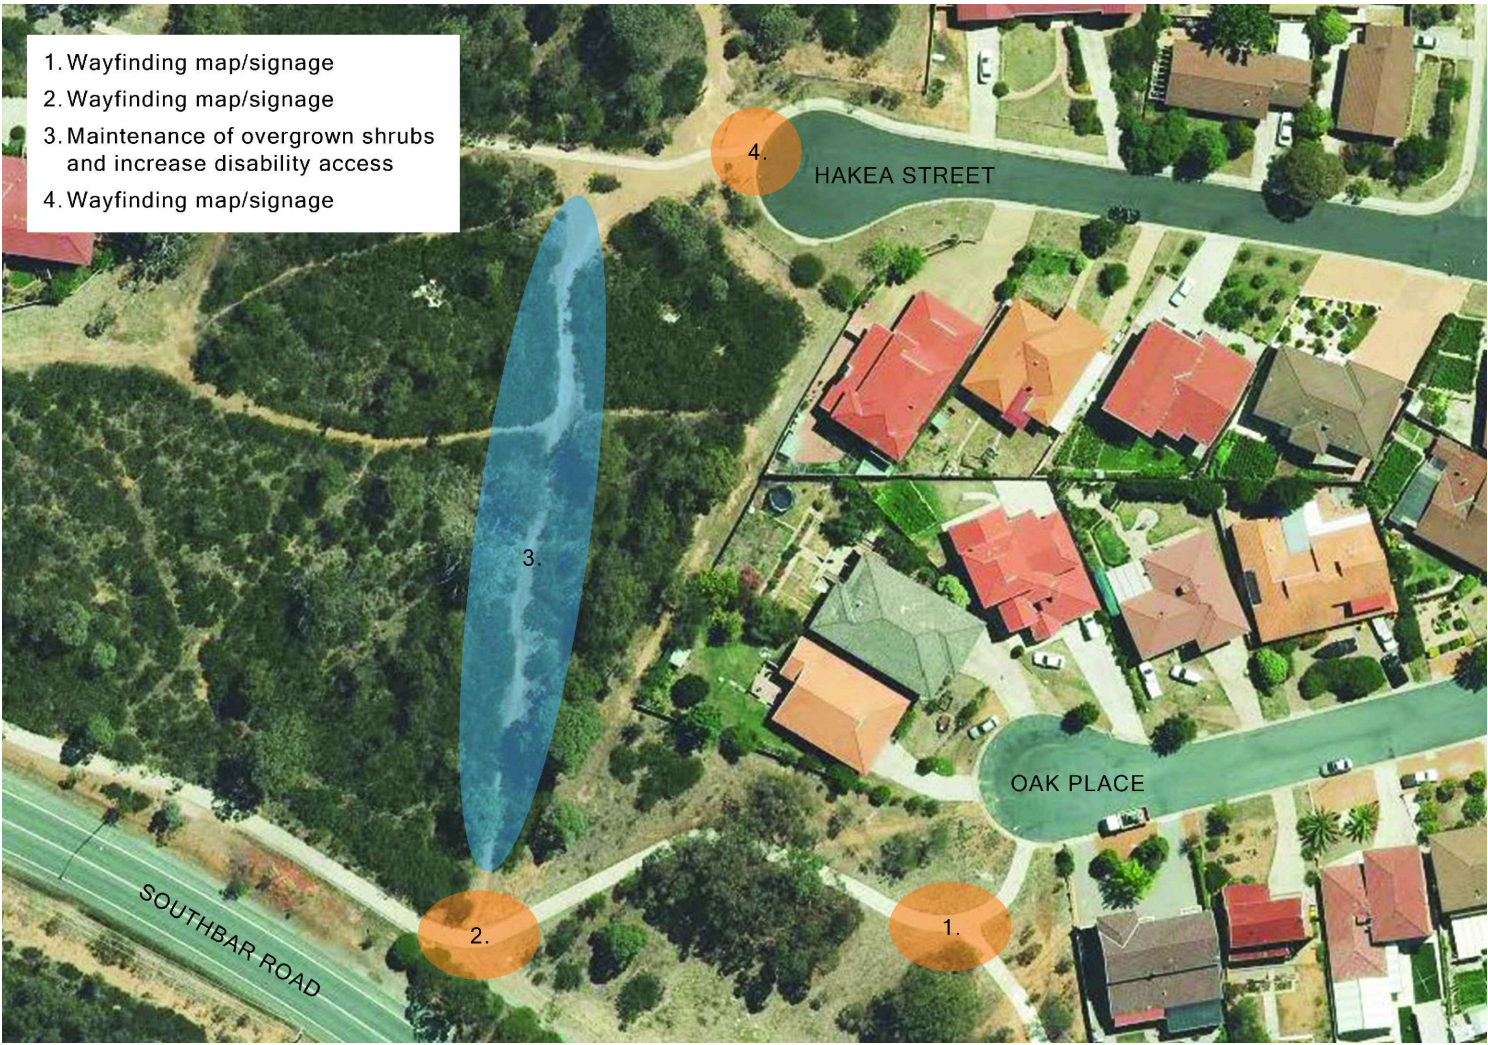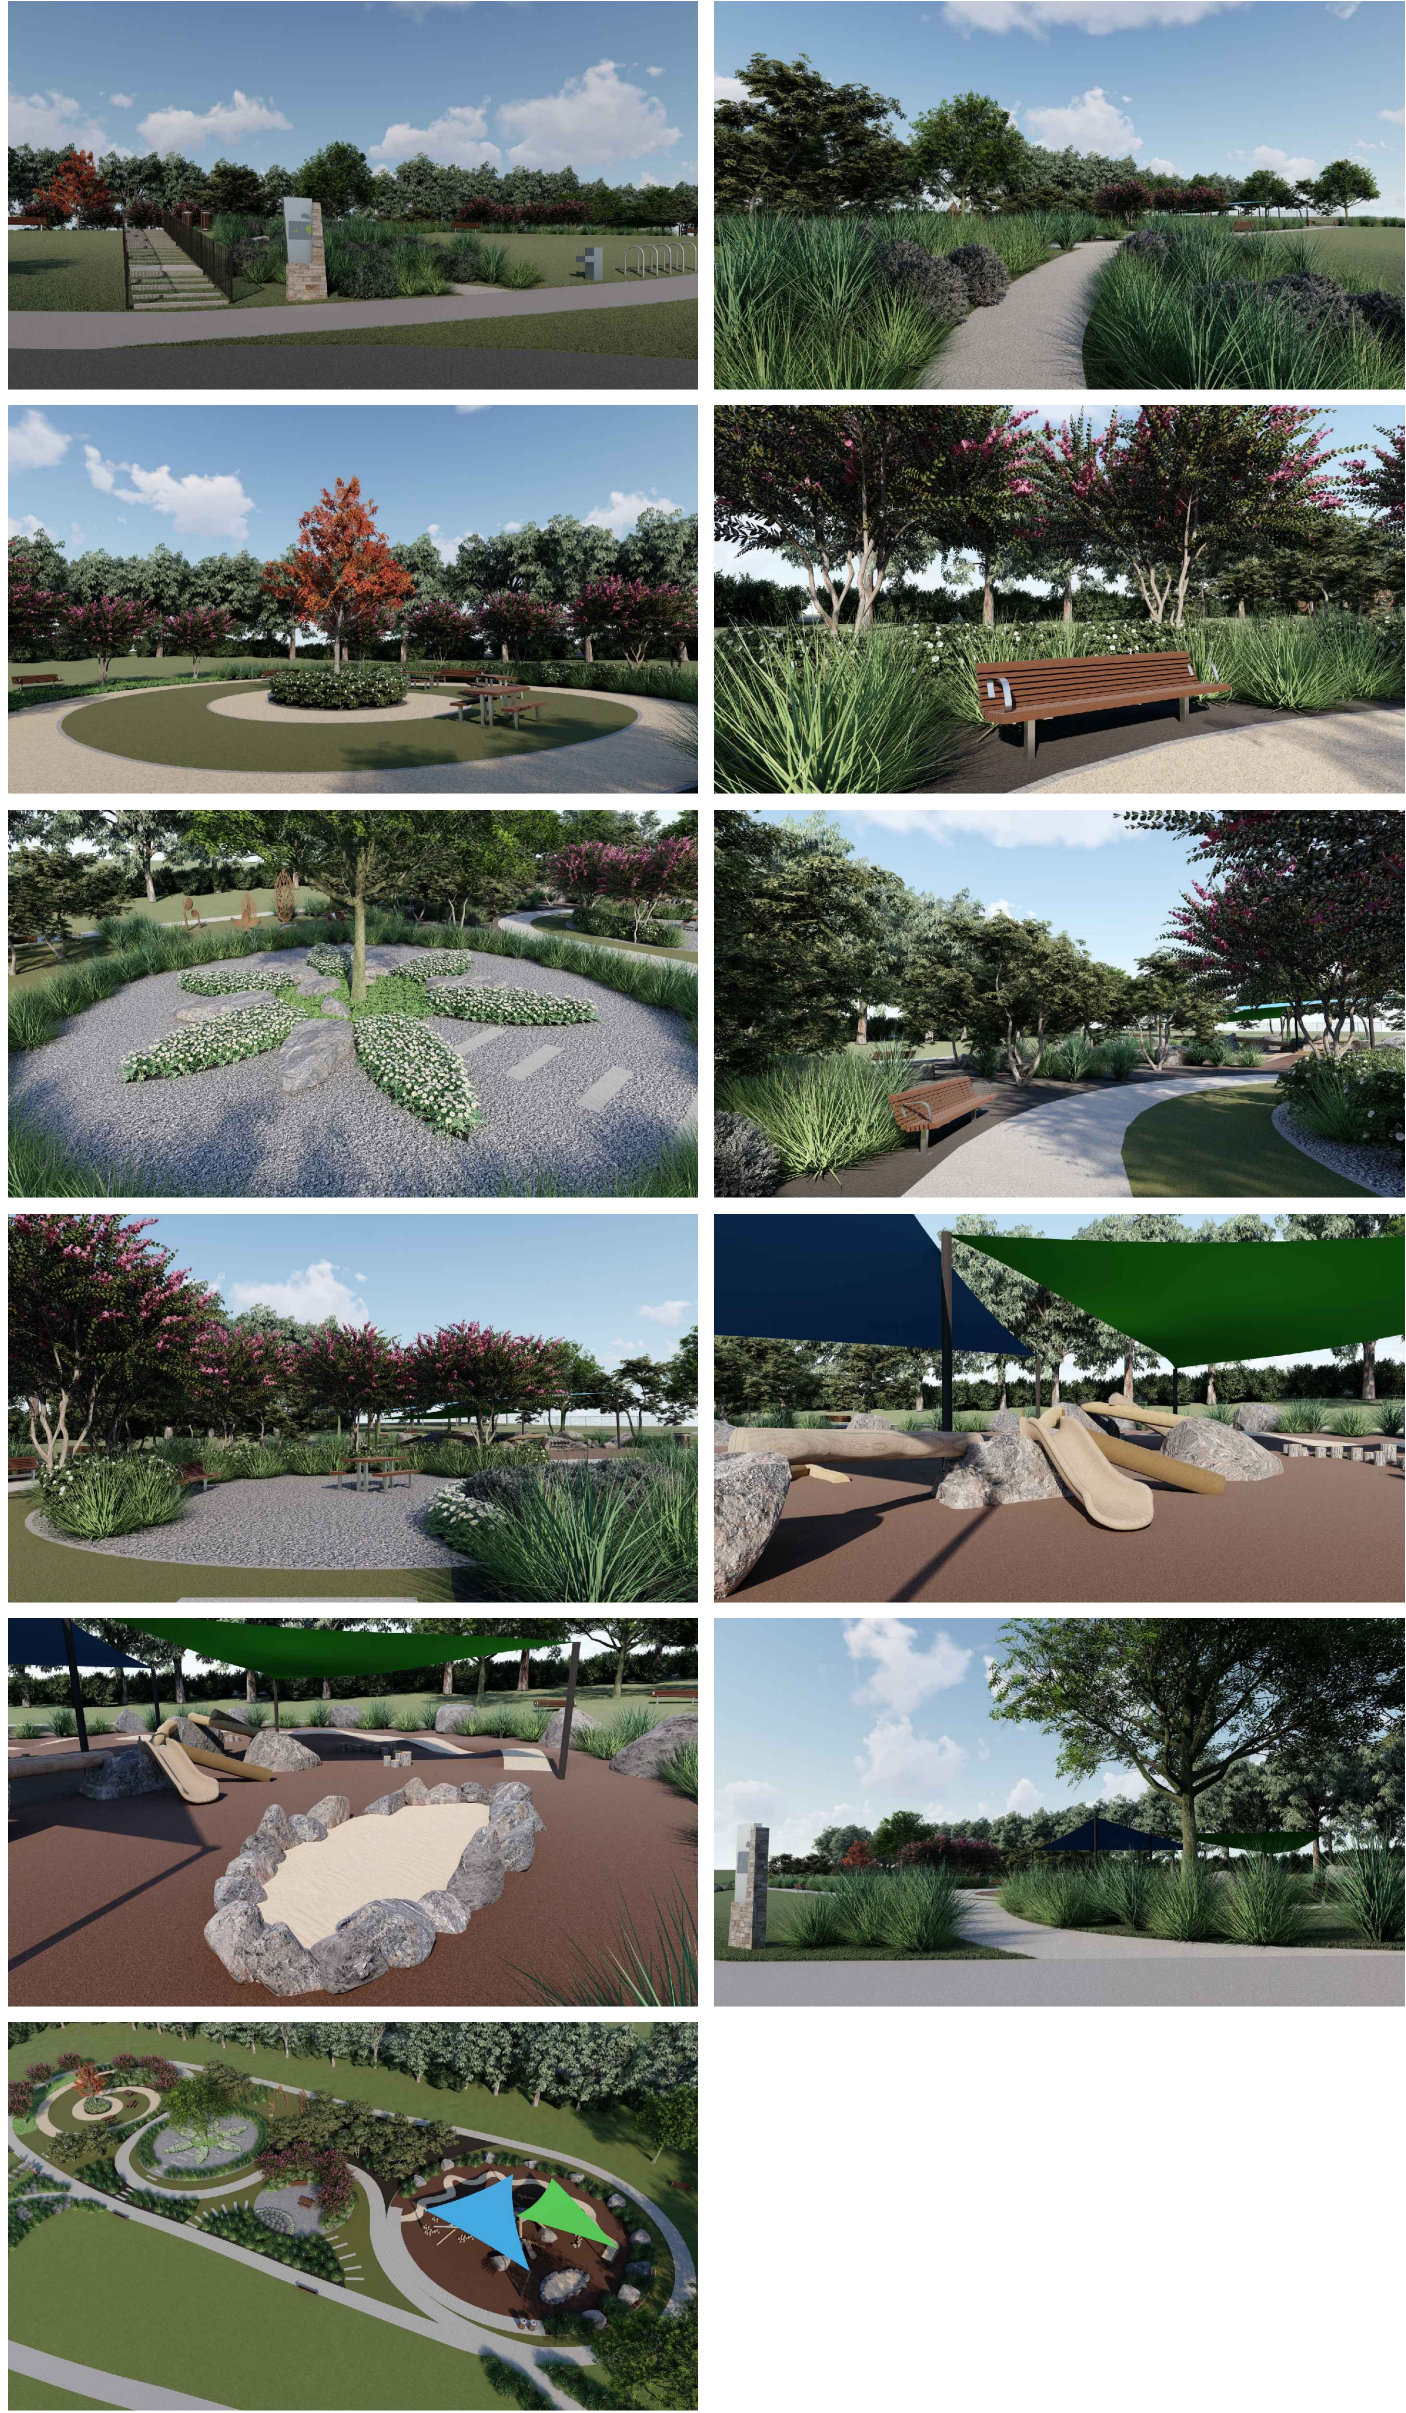


BUSHLAND RESERVE CORRIDOR PLAN

WITH NATURAL BUSHLAND REHABILITATION THIS RESERVE CORRIDOR WILL STRENGTHEN AND PROMOTE DIVERSE ACTIVITY ACROSS A RANGE OF USER GROUPS.

INSTALLATION OF WAYFINDING MAPS / SIGNAGE WILL ENCOURAGE ORIENTATION AND CONFIDENCE TO THE USER, WHILST INCREASING AN EAGERNESS TO EXPLORE THE AREA AND ENHANCING FAMILIARITY.

MAINTENANCE OF EXISTING GRAVEL FOOTPATHS IS REQUIRED FOR DISABILITY ACCESS AND THE CUTTING BACK OF HANGING OVER GROWN FLORA IS ESSENTIAL FOR THE LINKING OF HAKEA STREET BUSHLAND (INCLUDING OAK PLACE) WITH THE REST OF THE RESERVE.

SITE ACTIVITY ZONES AND ACCESS ROUTES

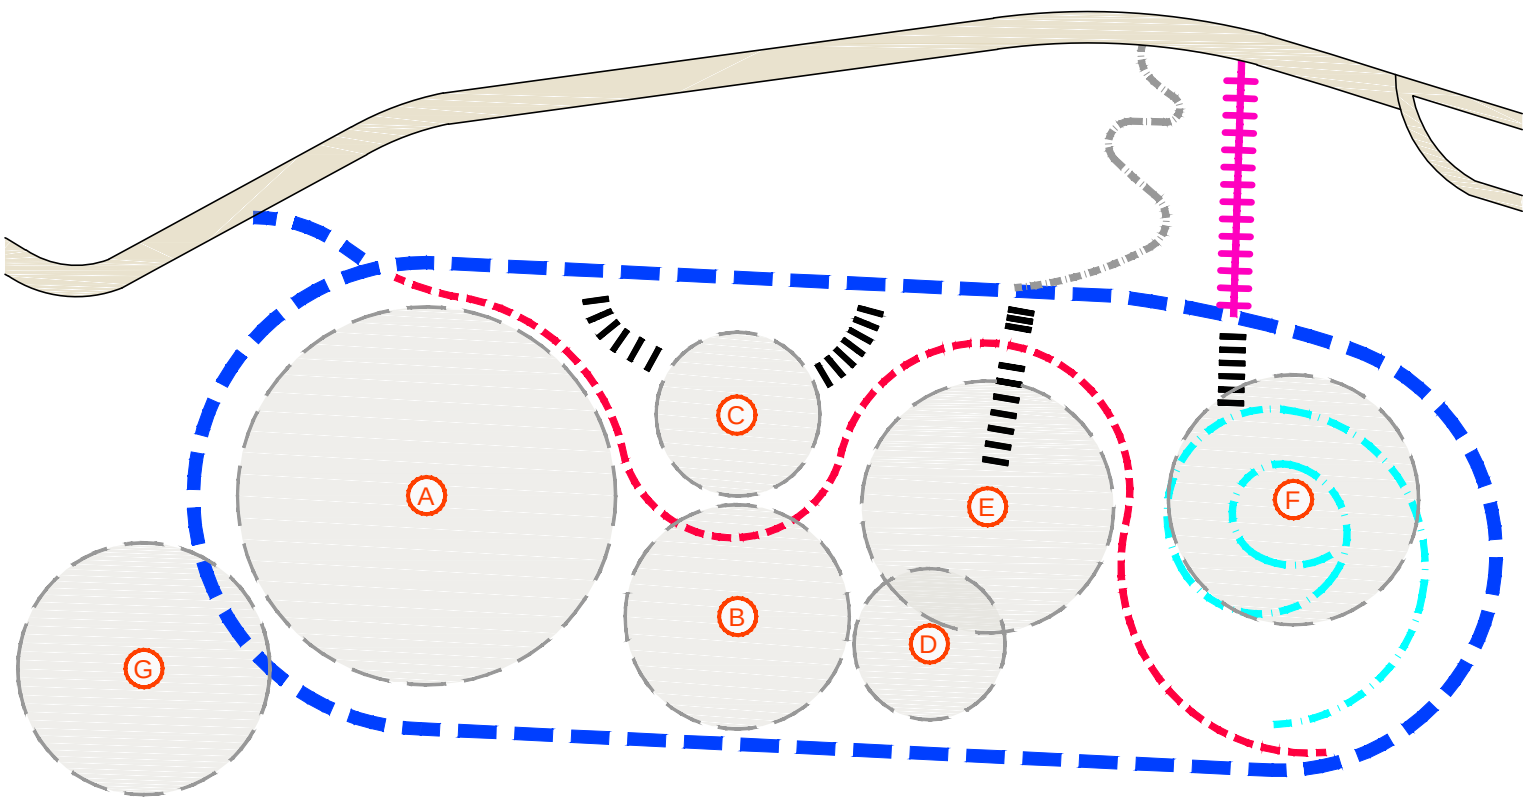

LEGEND

- A

PHYSICAL NATURE PLAY SPACE
- B

ACTIVE EXPLORATION
- C

QUIET GATHERING SPACE
- D

COMMUNITY ARTWORK
- E

HOARY SUNRAY GROUP GATHERING SPACE
- F

PICNIC TABLE AND SEATING SPACE
- G

PASSIVE OPEN SPACE
- ACTIVITY AREA
- EXISTING FORMAL FOOTPATH
- SUB-ACCESS PATHS
- MAIN ENTRANCE STEPS
- WHEELCHAIR ACCESS
- COMPACTED GRAVEL PATH
- SECONDARY CIRCULATION PATH (EXPOSED AGGREGATE CONCRETE)
- PRIMARY CIRCULATION PATH (CONCRETE)

HOARY SUNRAY DAISY

THIS DESIGN IS INSPIRED AROUND THE ENDANGERED THREATENED SPECIES OF THE HOARY SUNRAY DAISY WHICH IS ENDEMIC TO THE KARABAR AREA.

THE INTEGRATION OF BEAUTIFUL NATIVE GARDENS AND PASSIVE PLAY OPPORTUNITIES ADD ENGAGEMENT AND FUNCTIONALITY, WHILST INCREASING A POSITIVE ENVIRONMENTAL OUTCOME.

THIS GREEN OPEN SPACE DESIGN FOSTERS ENVIRONMENTAL STEWARDSHIP, WHILST GIVING BACK TO THE COMMUNITY A VALUABLE RESOURCE FOR ALL TO ENJOY.



Soul2Soil Landscape Design Pty Ltd
GPO Box 2994
CANBERRA ACT 2601
kate@soul2soil.com.au
0418 544 437
ABN 15 601 047 367

This document and all information herein is confidential and the intellectual property of Soul2Soil Landscape Design Pty Ltd. It is disclosed in confidence on terms that it will not be disclosed to any third party, used, sold, loaned, licensed, or reproduced in whole or in any part in any manner or form for manufacturing, tendering or for any other purpose without the written permission of Soul2Soil Landscape Design Pty Ltd. The copyright is retained by Soul2Soil Landscape Design Pty Ltd.

This is a concept plan only. Calculated dimensions should be used in preference to onsite scaling. Some inclusions are indicative and do not represent true scale or orientation. Prior to the commencement of any construction work, all dimensions should be verified onsite. The landscape contractor assigned for the construction of this plan is recommended to check any discrepancies with the existing site conditions prior to any construction work taking place. If any inconsistencies are evident, the supervisor in charge should be consulted immediately before works begin.

DRAWING TITLE
Preliminary Landscape Concept Plan

CLIENT
Sassafras Crescent Reserve

DATE	DRAWING NO.	SHEET NO.	SHEET SIZE
17 February 2022	001	1	A1
SCALE: 1:400	DRAWN BY: Kate O'Hara		

