


Roof Garden

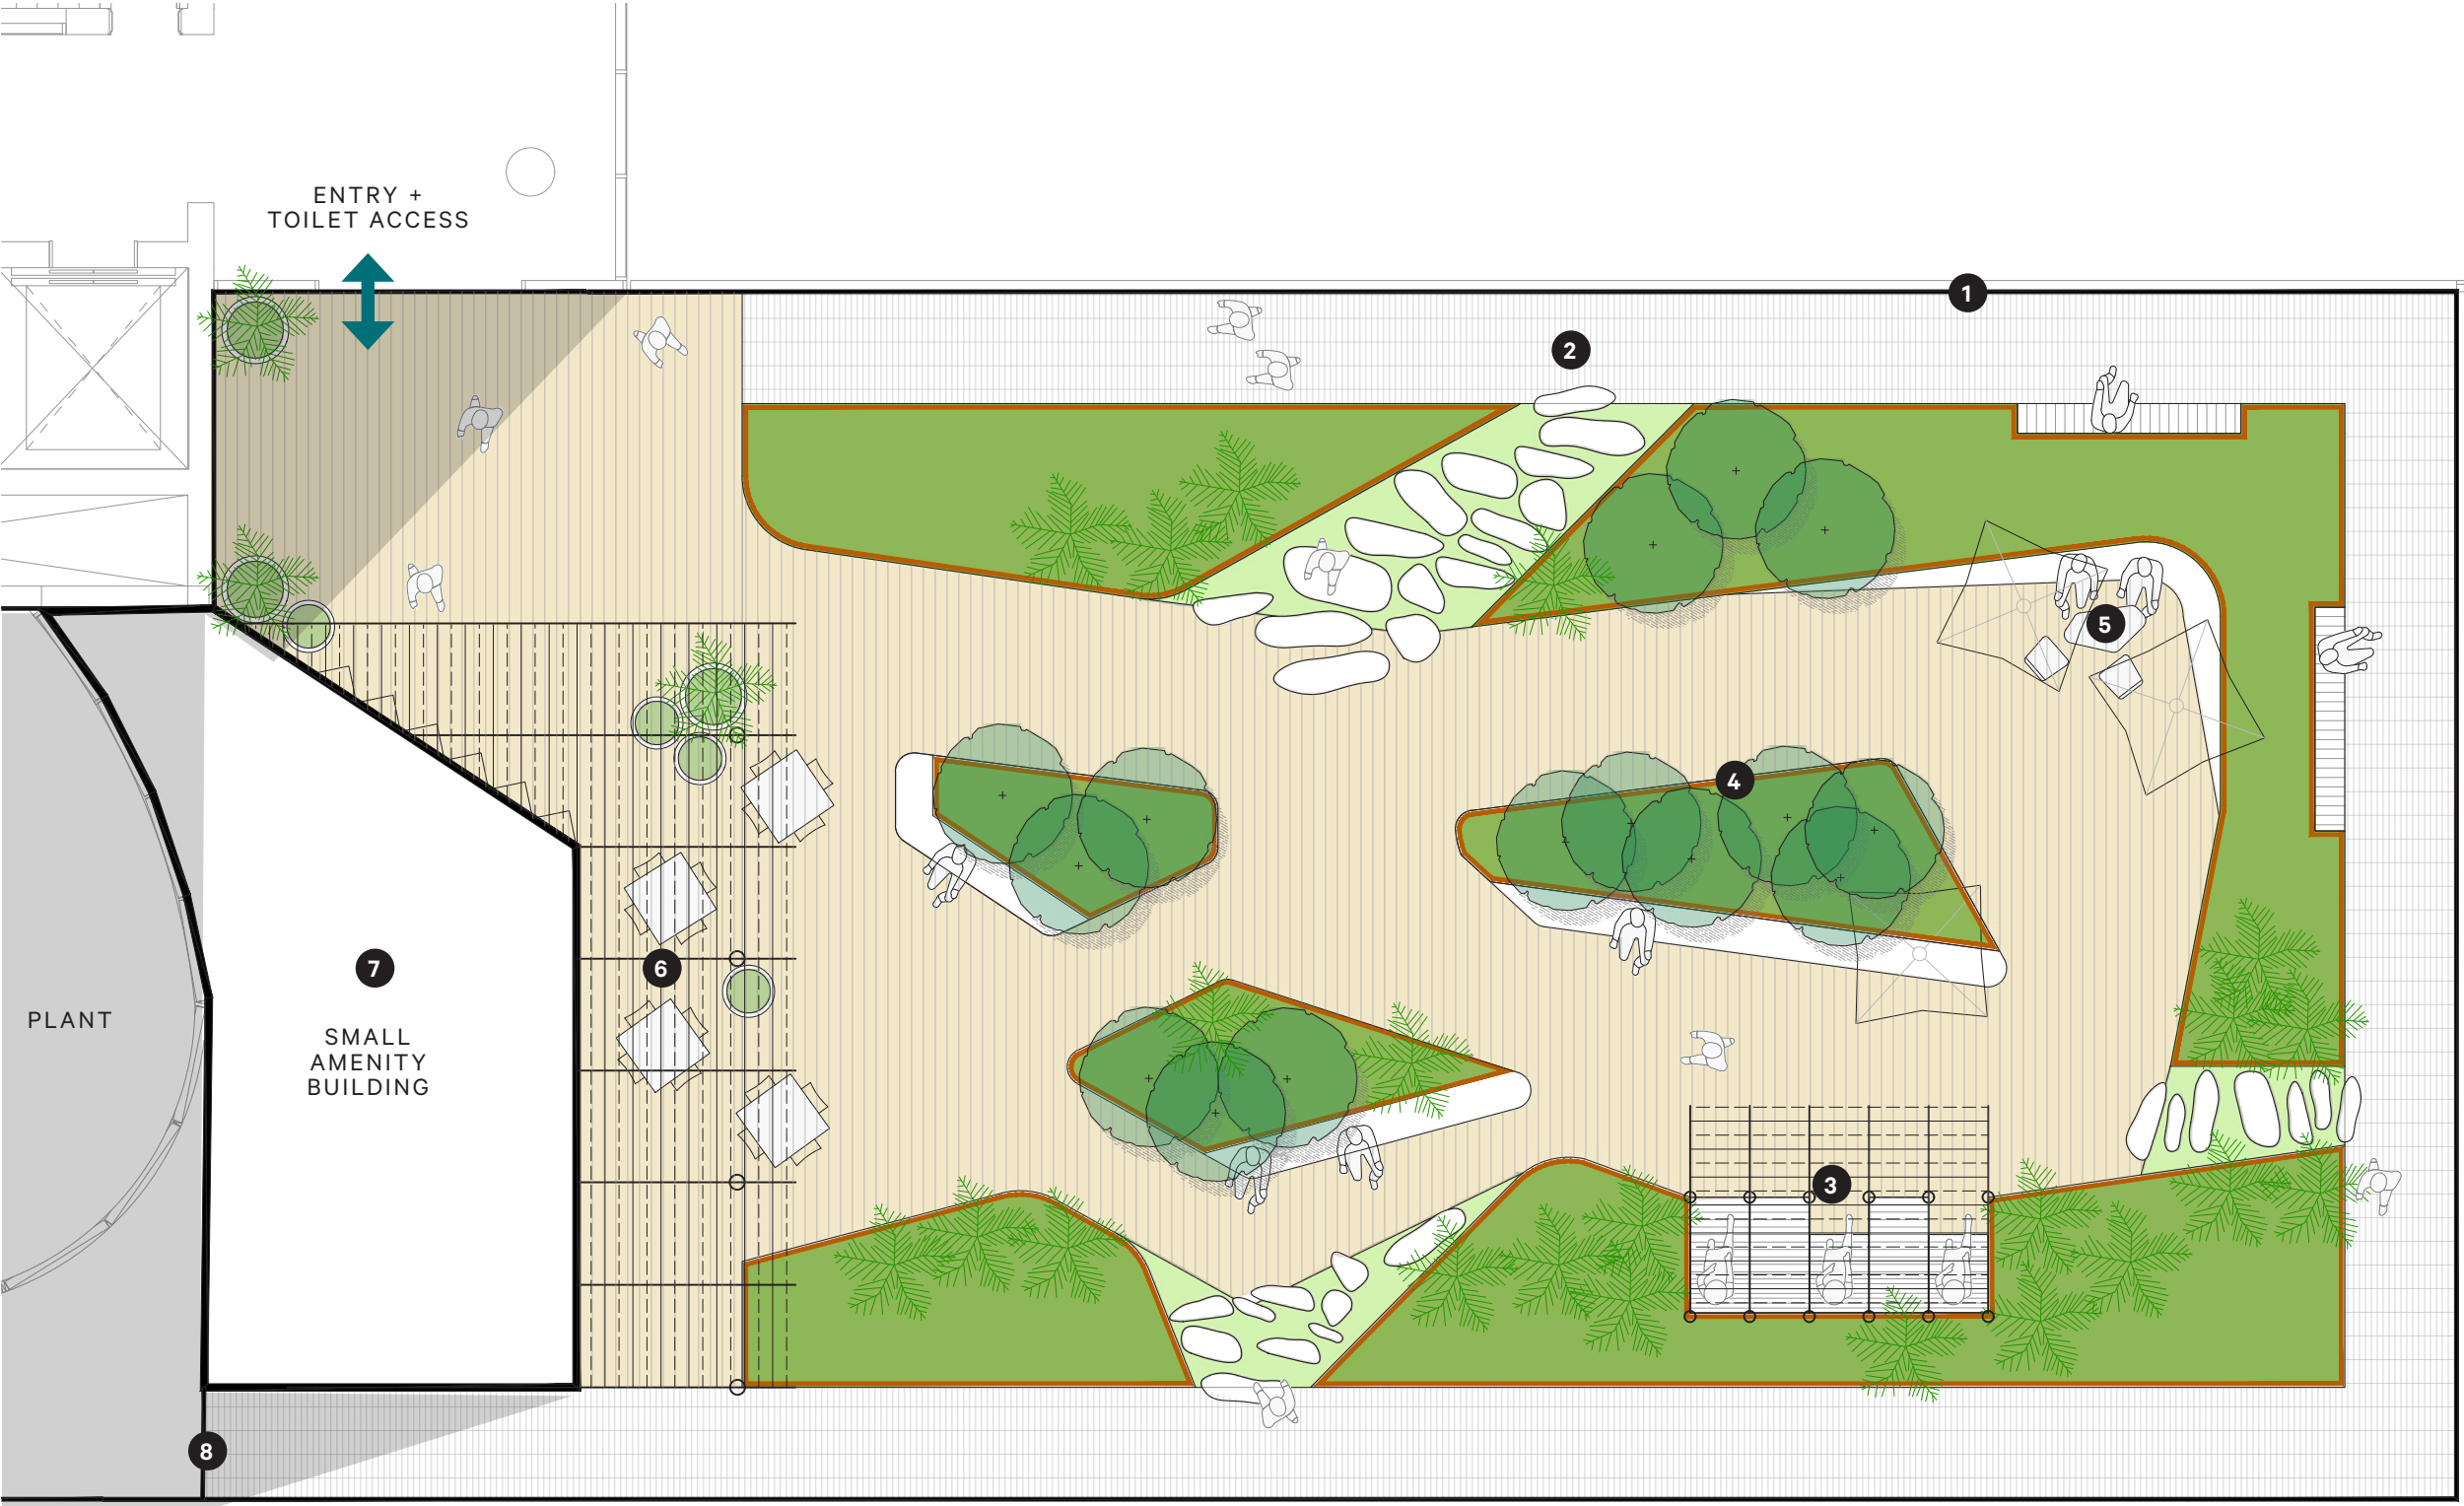

	Garden bed
	New tree
	Hardwood decking
	Webforge decking
	Stepping stones
	Seating
	Corten edging

- 1 Balustrade
- 2 Perimeter access path (1500 wide)
- 3 Sun lounges
- 4 Raised planters
- 5 Informal seating
- 6 Covered seating area
- 7 Small amenity building
- 8 Access to plant

CRAWFORD STREET