XREFs: 304001042-XREF-DUNNS-BOXGUM-EPBC; 304001042-XREF-DUNNS-BOXGUM-TSC; 304001042-XREF-DUNNS-CADAST-BASE; 304001042-XREF-DUNNS-HERITAGE-SITES; XREF-PKG2-MHIW-RA-ROAD-LAYOUT-PKG2A; XREF-PKG2-MHIW-RA-ROAD-LAYOUT-PKG2C
CAD File: \\AU2023-PPFSS01\shared_projects\304001042\technical\acad\Build\07 Dunns Creek Road Options Single lane\304001042-PLAN-LSEC-OPT2C-MC23.dwg
DATE PLOTTED: 12 August 2026 3:44 PM BY : VAN LOHUIZEN, JACK



LEGEND

- CONTROL LINE
- WIRE ROPE BARRIER
- DESIGN STRINGS
- THREATENED ECOLOGICAL COMMUNITIES
- RIPARIAN CORRIDOR
- ROAD RESERVE CORRIDOR
- PROPOSED CULVERT LOCATIONS
- FILL BATTERS
- CUT BATTERS
- BOXGUM TSC
- BOXGUM EPBC
- HERITAGE PADS
- BLOCK WITH IMPACT TO DWELLING/DRIVEWAY

PLAN - DUNNS CREEK ROAD WESTERN PORTION
SCALE 1: 5000

SCALE 1:5000 @A1

Rev.	Date	Description	Des.	Verif.	Appd.
A	03/06/2025	DRAFT ISSUE FOR CONCILLORS WORKSHOP	RC	JVL	SAS

© Stantec Limited All Rights Reserved.
This document is produced by Stantec Limited solely for the benefit of and use by the client in accordance with the terms of the retainer. Stantec Limited does not and shall not assume any responsibility or liability whatsoever to any third party arising out of any use or reliance by third party on the content of this document.

Stantec
Stantec Australia Pty Ltd | ABN 17 007 820 322
Eastern Core, Level 4, 2 Constitution Ave
Canberra, ACT 2601
Tel: 02 6112 4500
Web: www.stantec.com/au


		Date
Drawn	PJ	03/06/2025
Checked	JVL	03/06/2025
Designed	RC	03/06/2025
Verified	JVL	03/06/2025
Approved	SAS	

Client: QUEANBEYAN-PALERANG REGIONAL COUNCIL
Project: RFQ 2023-17 DUNNS CREEK ROAD RFQ-2023-17 DUNNS CREEK ROAD - ROAD CORRIDOR
Title: OPTION 2C - PLAN VIEW SHEET 1 OF 3
Status: PRELIMINARY NOT TO BE USED FOR CONSTRUCTION PURPOSES

Datum	Date	Scale	Size
-	June-25	AS SHOWN	A1

Drawing Number: 304001042-SK-1061
Revision: A

FOR CONTINUATION REFER DRG No. 304001042-SK-0061

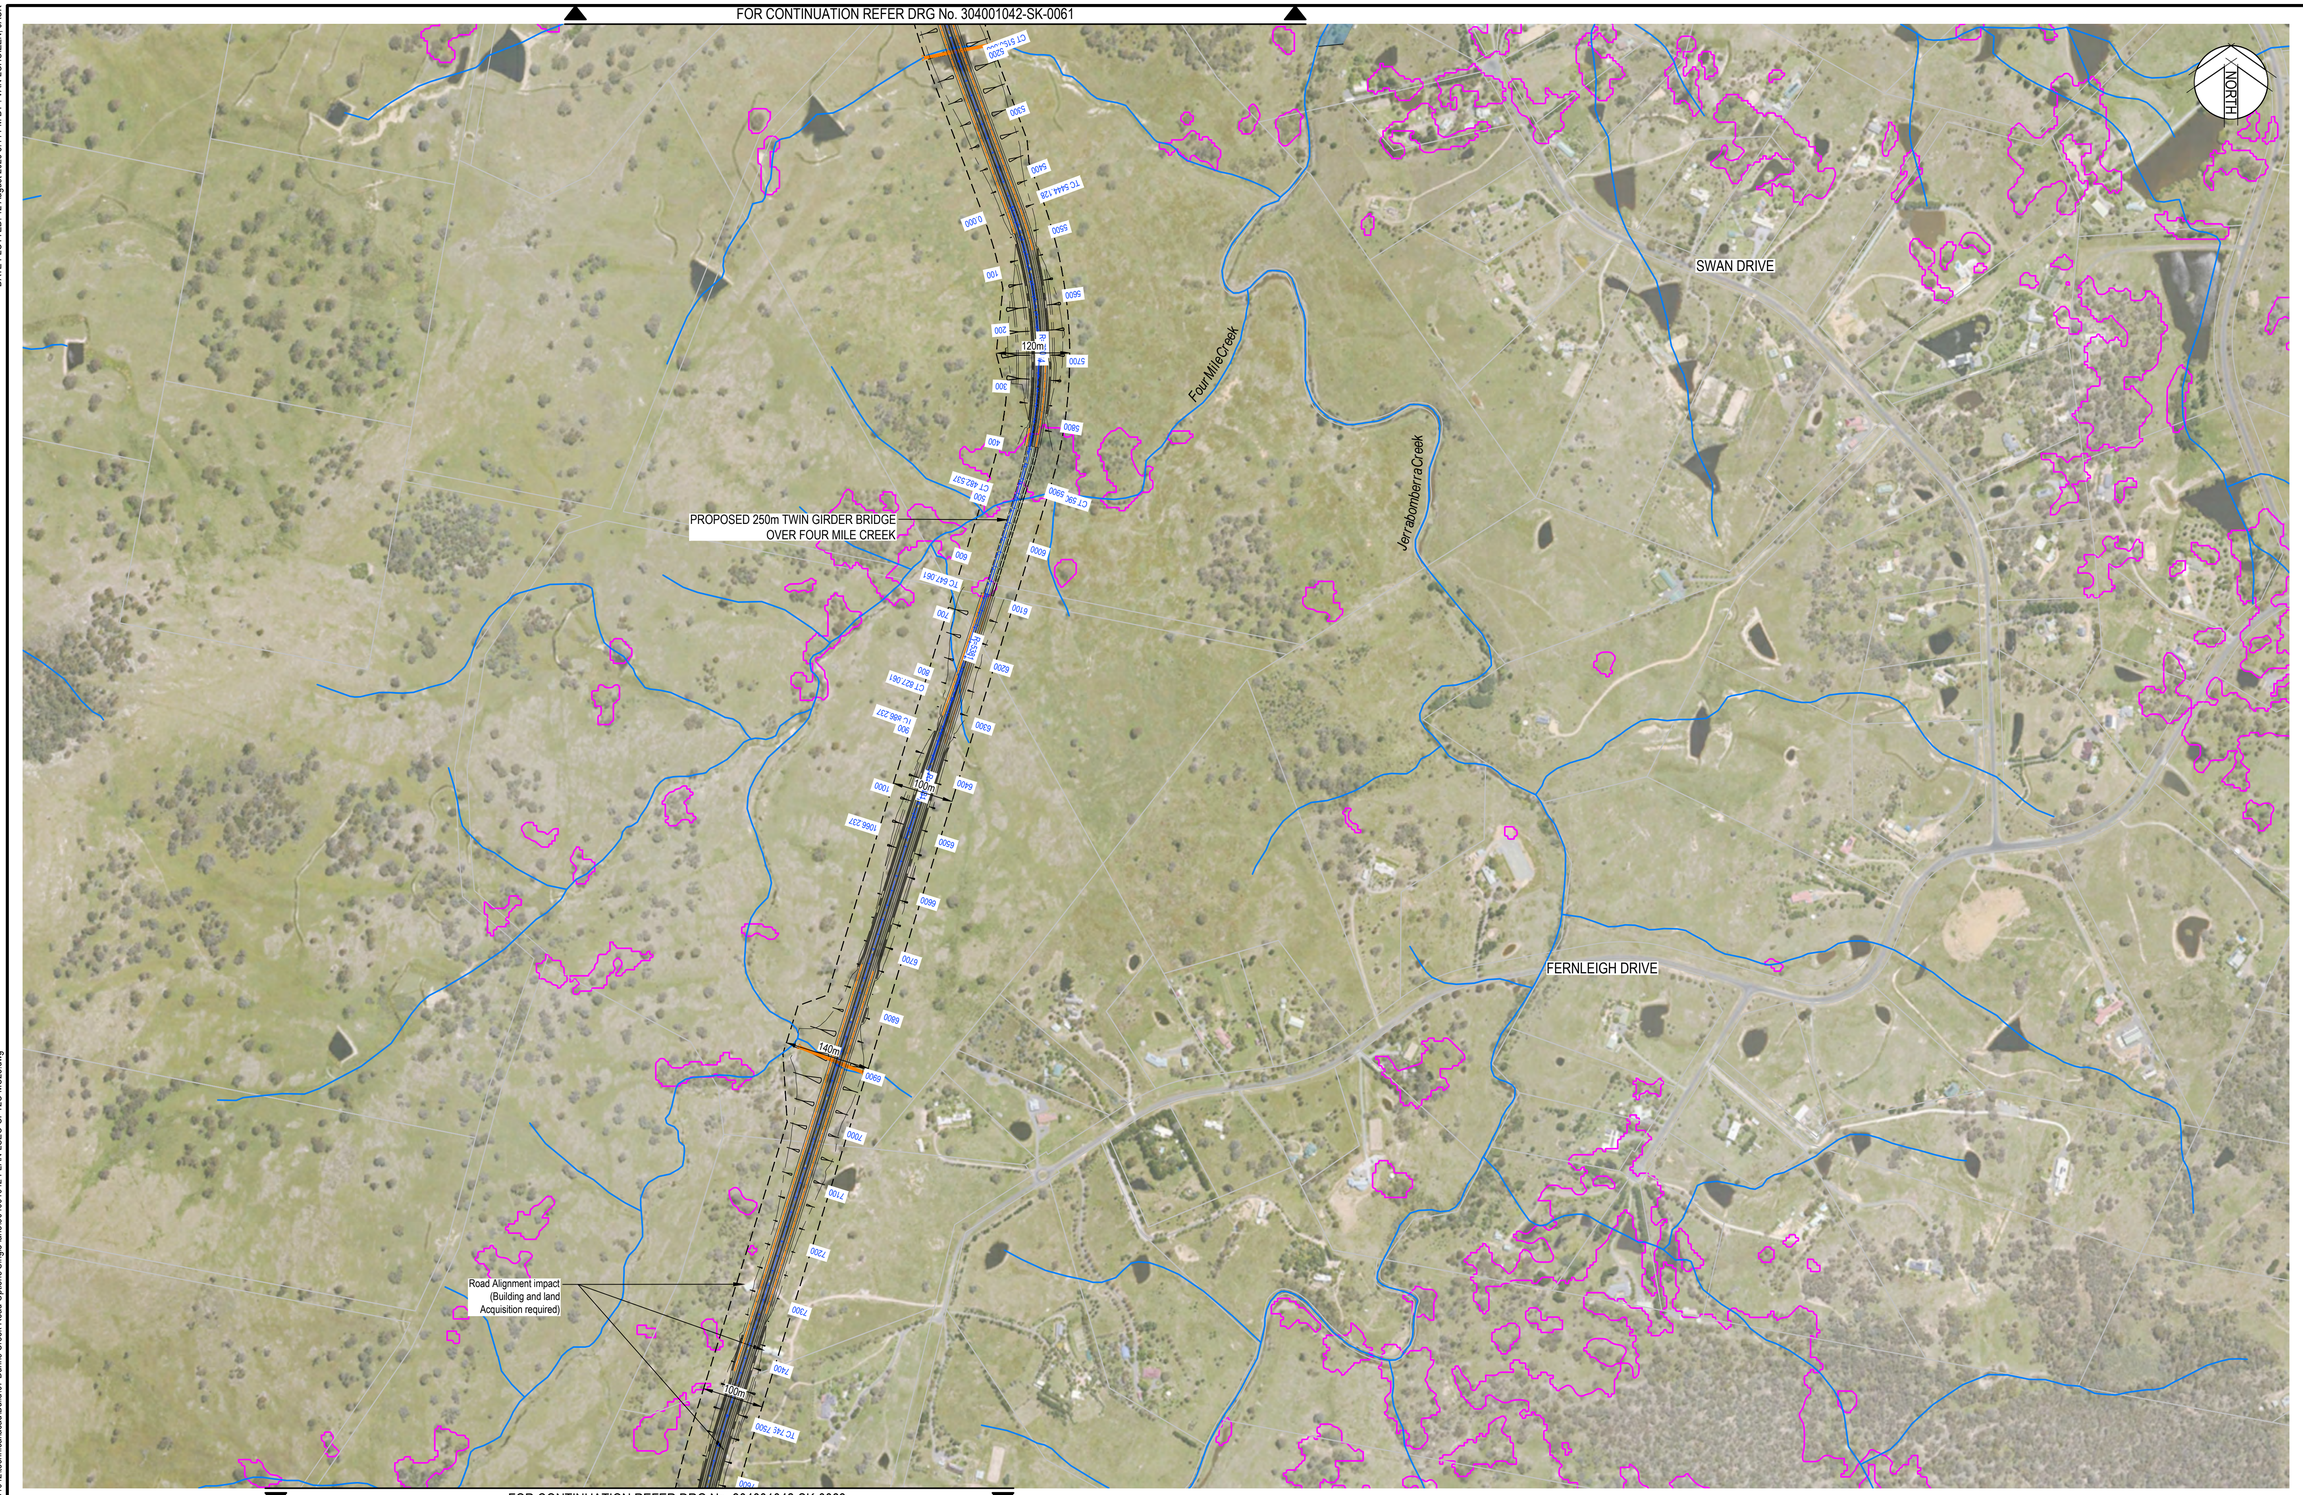

FOR CONTINUATION REFER DRG No. 304001042-SK-0063

LEGEND

- CONTROL LINE
- WIRE ROPE BARRIER
- DESIGN STRINGS
- THREATENED ECOLOGICAL COMMUNITIES
- RIPARIAN CORRIDOR
- ROAD RESERVE CORRIDOR
- PROPOSED CULVERT LOCATIONS
- FILL BATTERS
- CUT BATTERS
- BOXGUM TSC
- BOXGUM EPBC
- HERITAGE PADS
- BLOCK WITH IMPACT TO DWELLING/DRIVEWAY

PLAN - DUNNS CREEK ROAD WESTERN PORTION
SCALE 1: 5000

0 100 200 300 400 500m
SCALE 1:5000 @A1

Rev.	Date	Description	Des.	Verif.	Appd.
A	03/06/2025	DRAFT ISSUE FOR COUNCILLORS WORKSHOP	RC	JVL	SAS

© Stantec Limited All Rights Reserved.
This document is produced by Stantec Limited solely for the benefit of and use by the client in accordance with the terms of the retainer. Stantec Limited does not and shall not assume any responsibility or liability whatsoever to any third party arising out of any use or reliance by third party on the content of this document.

Stantec Australia Pty Ltd | ABN 17 007 820 322
Eastern Core, Level 4, 2 Constitution Ave
Canberra, ACT 2601
Tel: 02 6112 4500
Web: www.stantec.com/au

		Date
Drawn	PJ	03/06/2025
Checked	JVL	03/06/2025
Designed	RC	03/06/2025
Verified	JVL	03/06/2025
Approved	SAS	

Client: QUEANBEYAN-PALERANG REGIONAL COUNCIL

Project: RFQ 2023-17
DUNNS CREEK ROAD
RFQ-2023-17 DUNNS CREEK ROAD - ROAD CORRIDOR

Title: OPTION 2C - PLAN VIEW
SHEET 2 OF 3


Status: PRELIMINARY
NOT TO BE USED FOR CONSTRUCTION PURPOSES

Datum	Date	Scale	Size
-	June-25	AS SHOWN	A1

Drawing Number: 304001042-SK-1062
Revision: A

XREF's: 304001042-XREF-DUNNS-BOXGUM-EPBC; 304001042-XREF-DUNNS-BOXGUM-TSC; 304001042-XREF-DUNNS-CADAST-BASE; 304001042-XREF-DUNNS-HERITAGE-SITES; XREF-PKG2-MHIW-RA-ROAD-LAYOUT-PKG2A; XREF-PKG2-MHIW-SURV-CADASTRAL; Enviro output: Stantec MC13 LSEC; Watercourses_20240223; southern table grassy box woodland_1; Design Option3-HTCH-CUT-FILL; Design Option3-tear-tick: 304001042-MHIW-RA-ROAD-LAYOUT-PKG2A; XREF-PKG2-MHIW-SURV-CADASTRAL; Enviro output: Stantec MC13 LSEC; Watercourses_20240223; southern table grassy box woodland_1; Design Option3-HTCH-CUT-FILL; Design Option3-tear-tick: 304001042-XREF-DUNNS-HERITAGE-SITES; XREF-PKG2-MHIW-RA-ROAD-LAYOUT-PKG2A; XREF-PKG2-MHIW-SURV-CADASTRAL; Enviro output: Stantec MC13 LSEC; Watercourses_20240223; southern table grassy box woodland_1; Design Option3-HTCH-CUT-FILL; Design Option3-tear-tick: 304001042-XREF-DUNNS-BOXGUM-TSC; 304001042-XREF-DUNNS-BOXGUM-EPBC; 304001042-XREF-DUNNS-CADAST-BASE; 304001042-XREF-DUNNS-HERITAGE-SITES; XREF-PKG2

FOR CONTINUATION REFER DRG No. 304001042-SK-0062

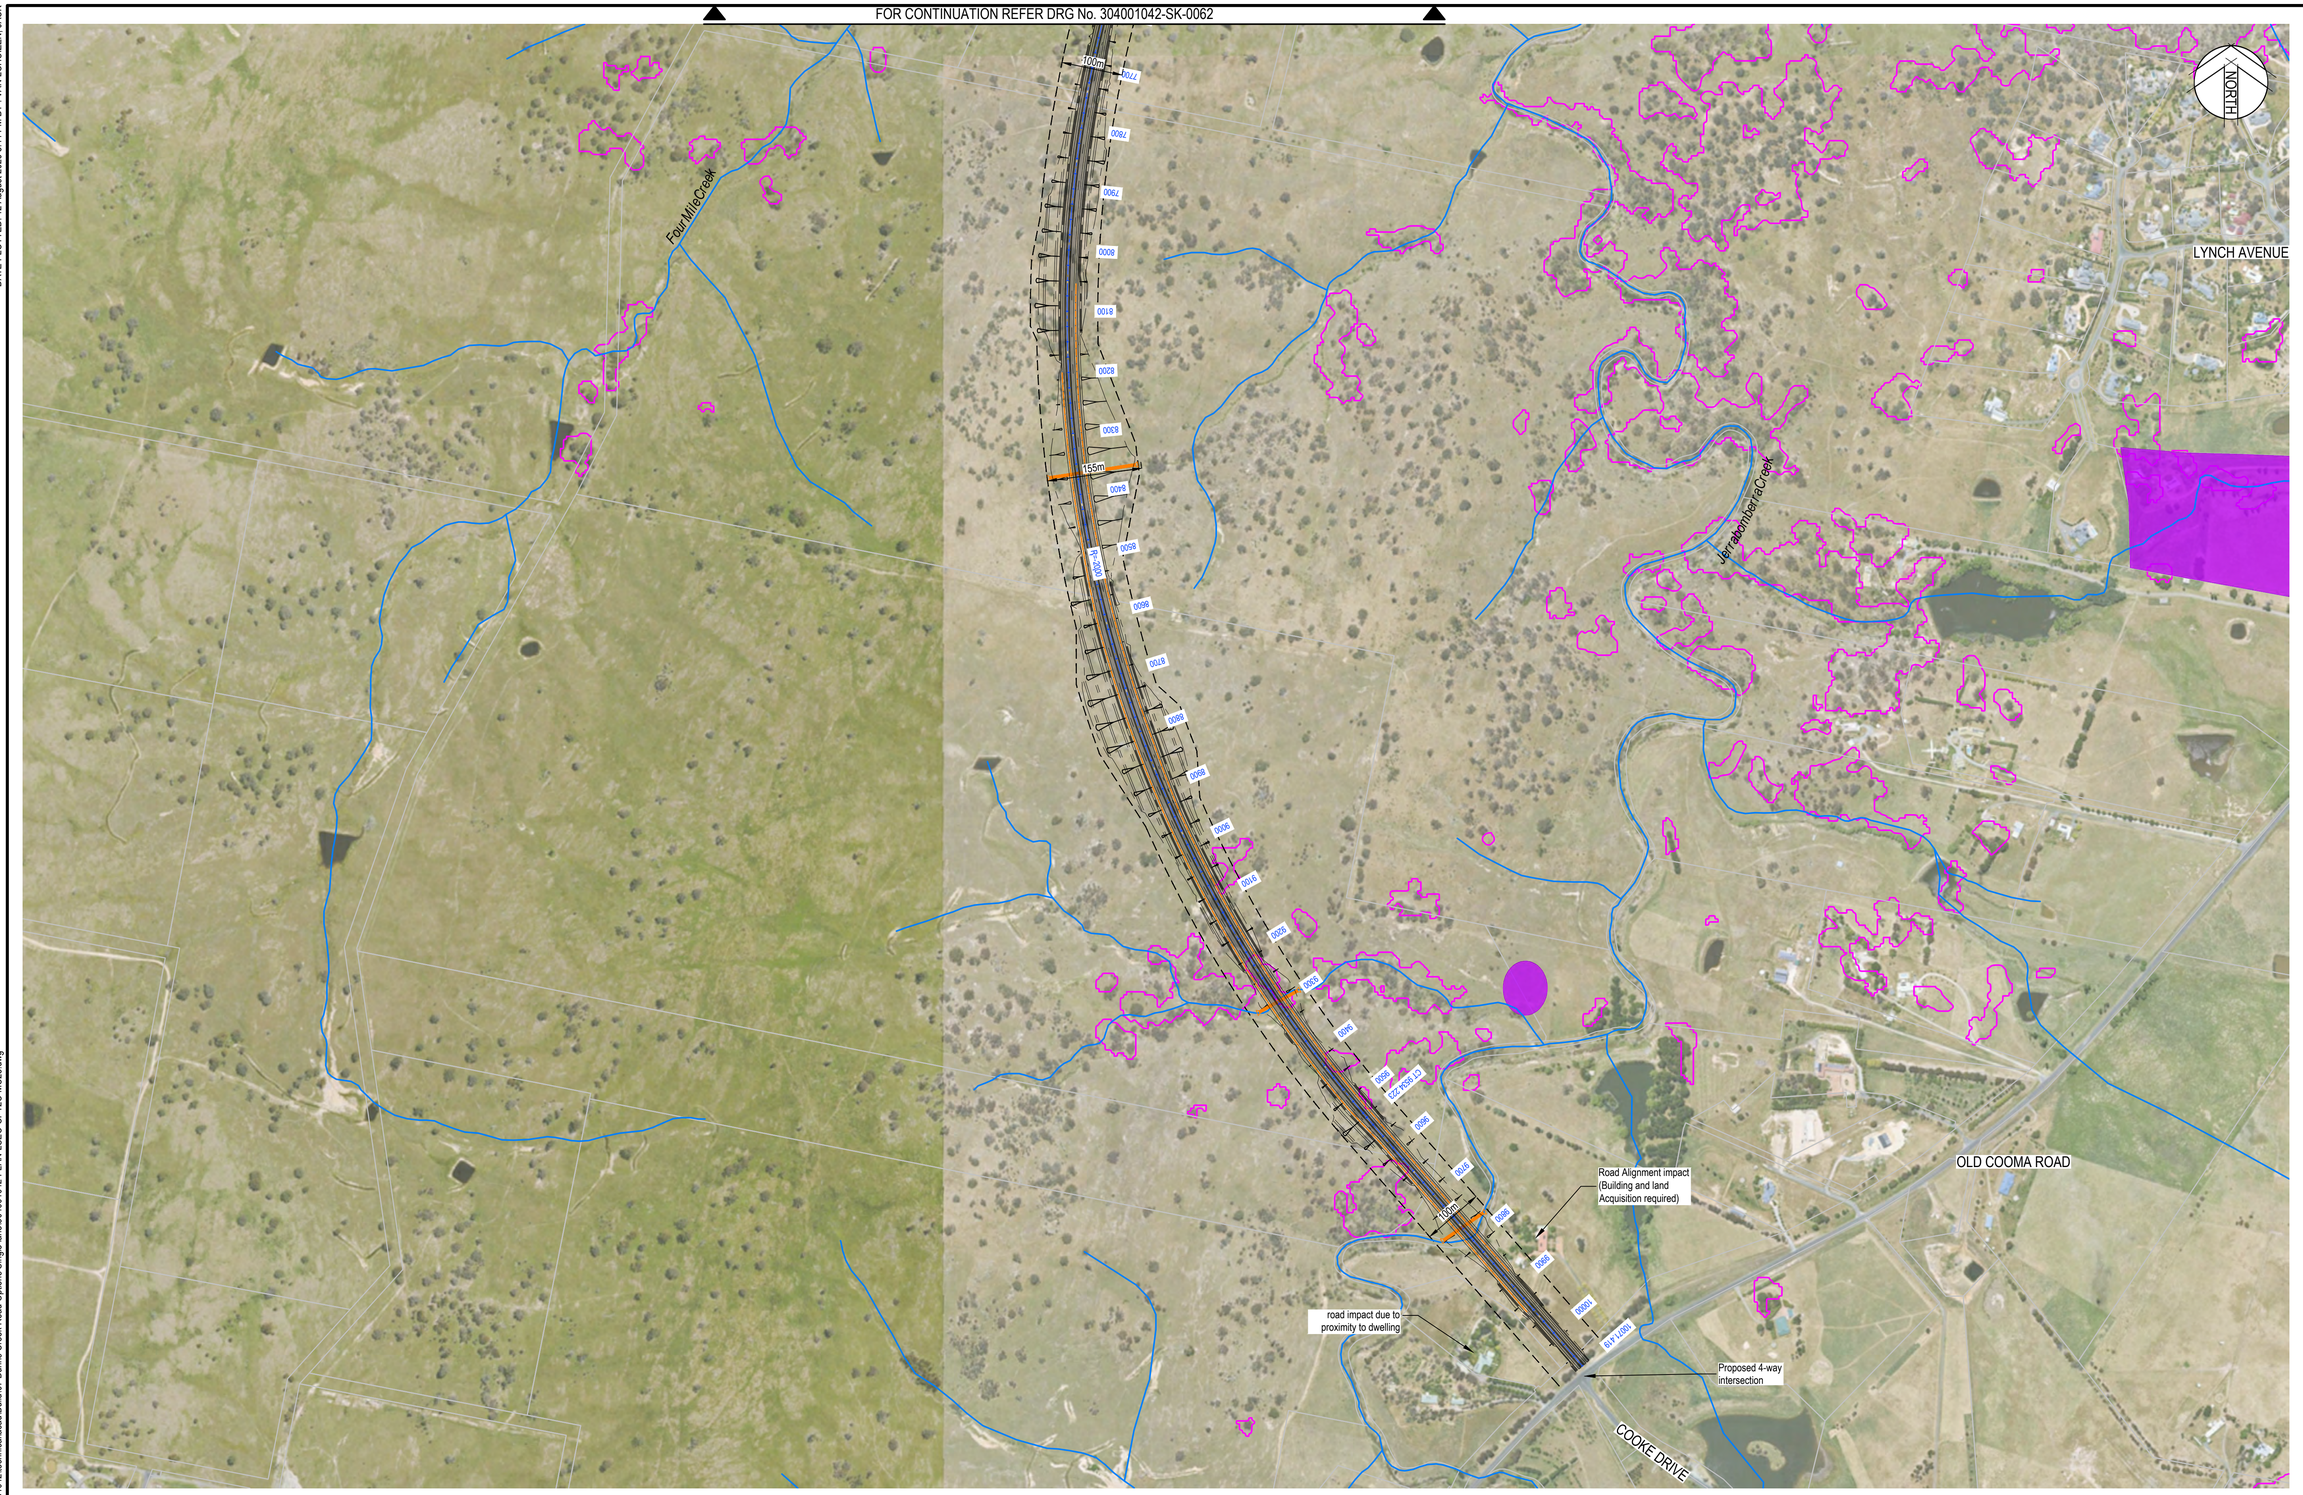

LEGEND

- CONTROL LINE
- WIRE ROPE BARRIER
- DESIGN STRINGS
- THREATENED ECOLOGICAL COMMUNITIES
- RIPARIAN CORRIDOR
- ROAD RESERVE CORRIDOR
- PROPOSED CULVERT LOCATIONS
- FILL BATTERS
- CUT BATTERS
- BOXGUM TSC
- BOXGUM EPBC
- HERITAGE PADS
- BLOCK WITH IMPACT TO DWELLING/DRIVEWAY

PLAN - DUNNS CREEK ROAD WESTERN PORTION

SCALE 1: 5000

0 100 200 300 400 500m

SCALE 1:5000 @A1

Rev.	Date	Description	Des.	Verif.	Appd.
A	03/06/2025	DRAFT ISSUE FOR COUNCILLORS WORKSHOP	RC	JVL	SAS

QPRC

© Stantec Limited All Rights Reserved.
This document is produced by Stantec Limited solely for the benefit of and use by the client in accordance with the terms of the retainer. Stantec Limited does not and shall not assume any responsibility or liability whatsoever to any third party arising out of any use or reliance by third party on the content of this document.

Stantec
Stantec Australia Pty Ltd | ABN 17 007 820 322
Eastern Core, Level 4, 2 Constitution Ave
Canberra, ACT 2601
Tel: 02 6112 4500
Web: www.stantec.com/au

		Date
Drawn	PJ	03/06/2025
Checked	JVL	03/06/2025
Designed	RC	03/06/2025
Verified	JVL	03/06/2025
Approved	SAS	

Client: QUEANBEYAN-PALERANG REGIONAL COUNCIL

Project: RFQ 2023-17
DUNNS CREEK ROAD
RFQ-2023-17 DUNNS CREEK ROAD - ROAD CORRIDOR

Title: OPTION 2C - PLAN VIEW
SHEET 3 OF 3


Status: PRELIMINARY
NOT TO BE USED FOR CONSTRUCTION PURPOSES

Datum	Date	Scale	Size
-	June-25	AS SHOWN	A1


Drawing Number: 304001042-SK-1063

Revision: A

XREFs: 304001042-XREF-DUNNS-BOXGUM-EPBC; 304001042-XREF-DUNNS-BOXGUM-TSC; 304001042-XREF-DUNNS-CADAST-BASE; 304001042-XREF-DUNNS-HERITAGE-SITES; XREF-PKG2-MHIW-RA-ROAD-LAYOUT-PKG2A; XREF-PKG2-MHIW-SURV-CADASTRAL; Enviro output: Stantec MC13 LSEC; Watercourses_20240223; southern table grassy box woodland_1; Design Option3-HTCH-CUT-FILL; Design Option3-barr-tick; 304001042-PLAN-LSEC-OPT2C-MC23
CAD File: \\AU2023-PPFSS01\shared_projects\304001042\technical\acad\Build\07 Dunns Creek Road Options Single lane\304001042-PLAN-LSEC-OPT2C-MC23.dwg
DATE PLOTTED: 12 August 2026 3:44 PM BY : VAN LOHUIZEN, JACK

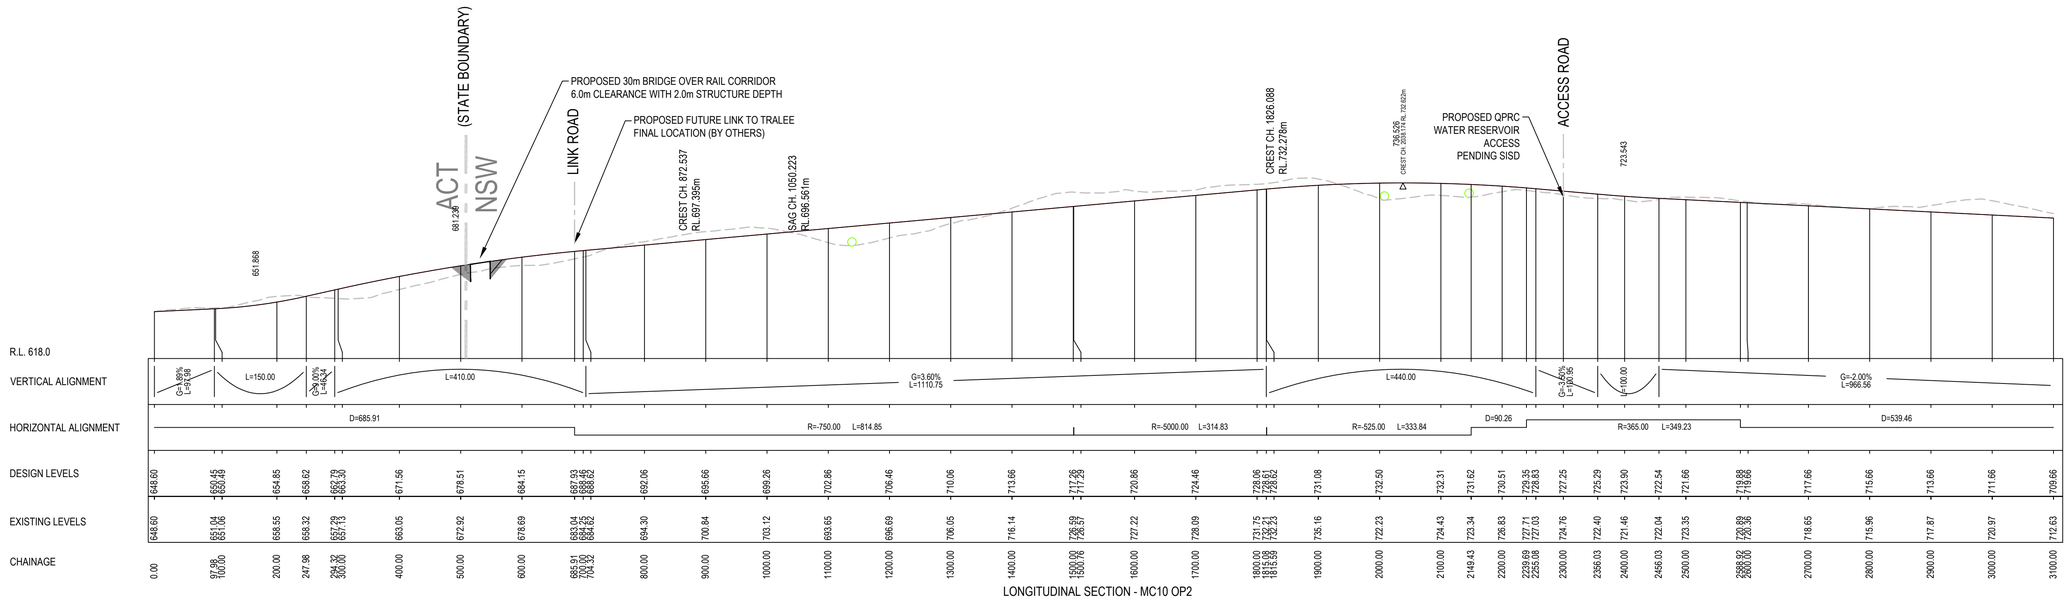

LONGITUDINAL SECTION - MC10 OP2

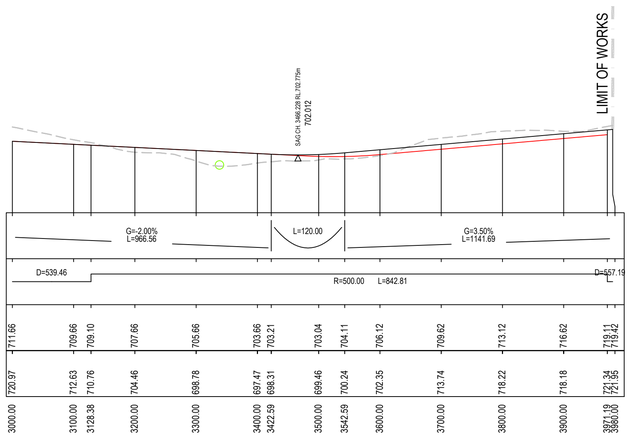

LONGITUDINAL SECTION - MC10 OP2

H: 0 100 200 300 400 500m
V: 0 50 100 150 200m
SCALE: H:1:5000 V:1:2000 @A1

Rev.	Date	Description	Des.	Verif.	Appd.
A	03/06/2025	DRAFT ISSUE FOR COUNCILLORS WORKSHOP	RC	JVL	SAS

© Stantec Limited All Rights Reserved.
This document is produced by Stantec Limited solely for the benefit of and use by the client in accordance with the terms of the retainer. Stantec Limited does not and shall not assume any responsibility or liability whatsoever to any third party arising out of any use or reliance by third party on the content of this document.

Stantec
Stantec Australia Pty Ltd | ABN 17 007 820 322
Eastern Core, Level 4, 2 Constitution Ave
Canberra, ACT 2601
Tel: 02 6112 4500
Web: www.stantec.com/au

		Date
Drawn	PJ	03/06/2025
Checked	JVL	03/06/2025
Designed	RC	03/06/2025
Verified	JVL	03/06/2025
Approved	SAS	

Client: QUEANBEYAN-PALERANG REGIONAL COUNCIL

Project: RFQ 2023-17
DUNNS CREEK ROAD
OPTIONS REVIEW


Title: OPTION 2C - LONGITUDINAL SECTION - MC10
SHEET 1 OF 1

Status: PRELIMINARY
NOT TO BE USED FOR CONSTRUCTION PURPOSES


Datum	Date	Scale	Size
-	June-25	AS SHOWN	A1

Drawing Number: 304001042-SK-1064
Revision: A

XREFs: 304001042-XREF-DUNNS-BOXGUM-EPBC; 304001042-XREF-DUNNS-BOXGUM-TSC; 304001042-XREF-DUNNS-CADAST-BASE; 304001042-XREF-DUNNS-HERITAGE-SITES; XREF-PKG2-MHW-RA-ROAD-LAYOUT-PKG2-MHW-SURV-CADASTRAL; Enviro output; Stantec MC13 LSEC; Watercourses_20240223; southern table grassy box woodland_1; Design Option3-HTCH-CUT-FILL; Design Option3-bair-kick

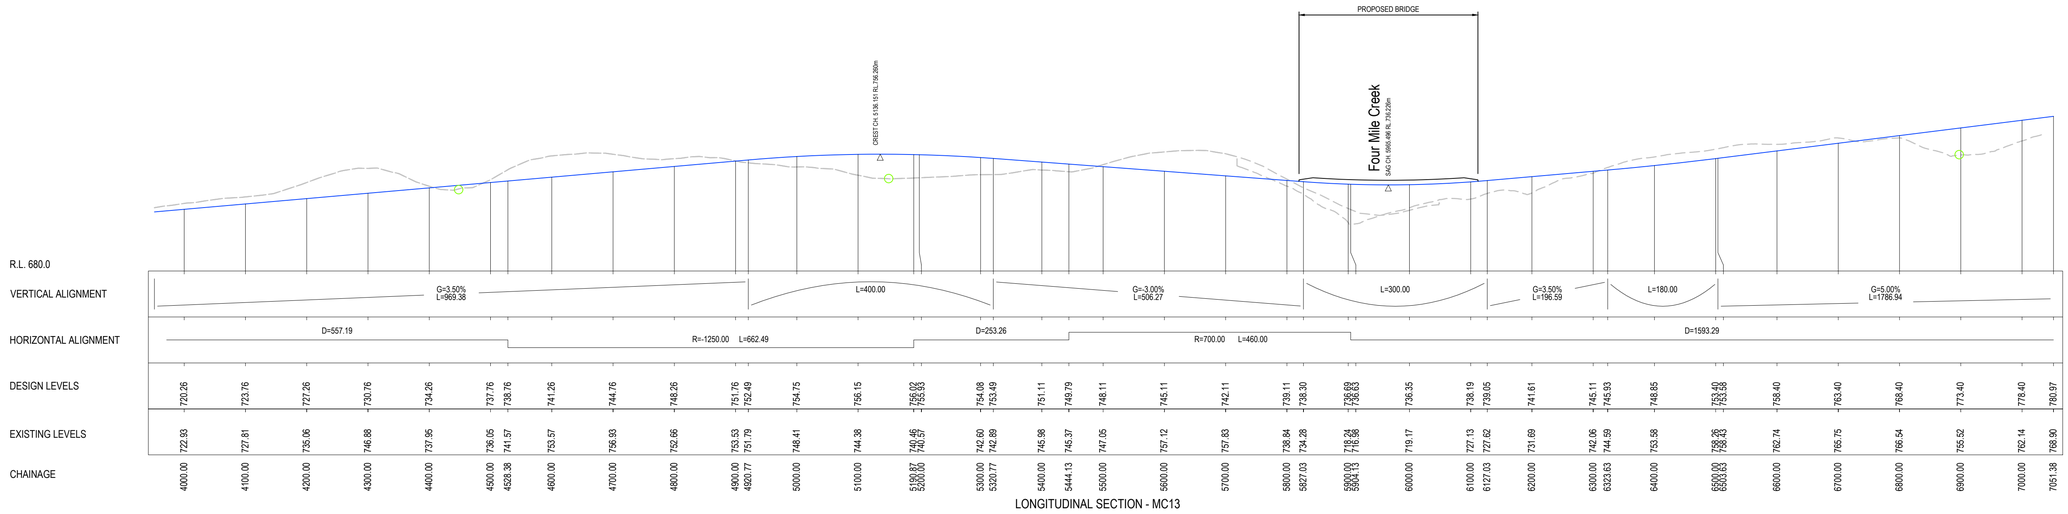

LONGITUDINAL SECTION - MC13

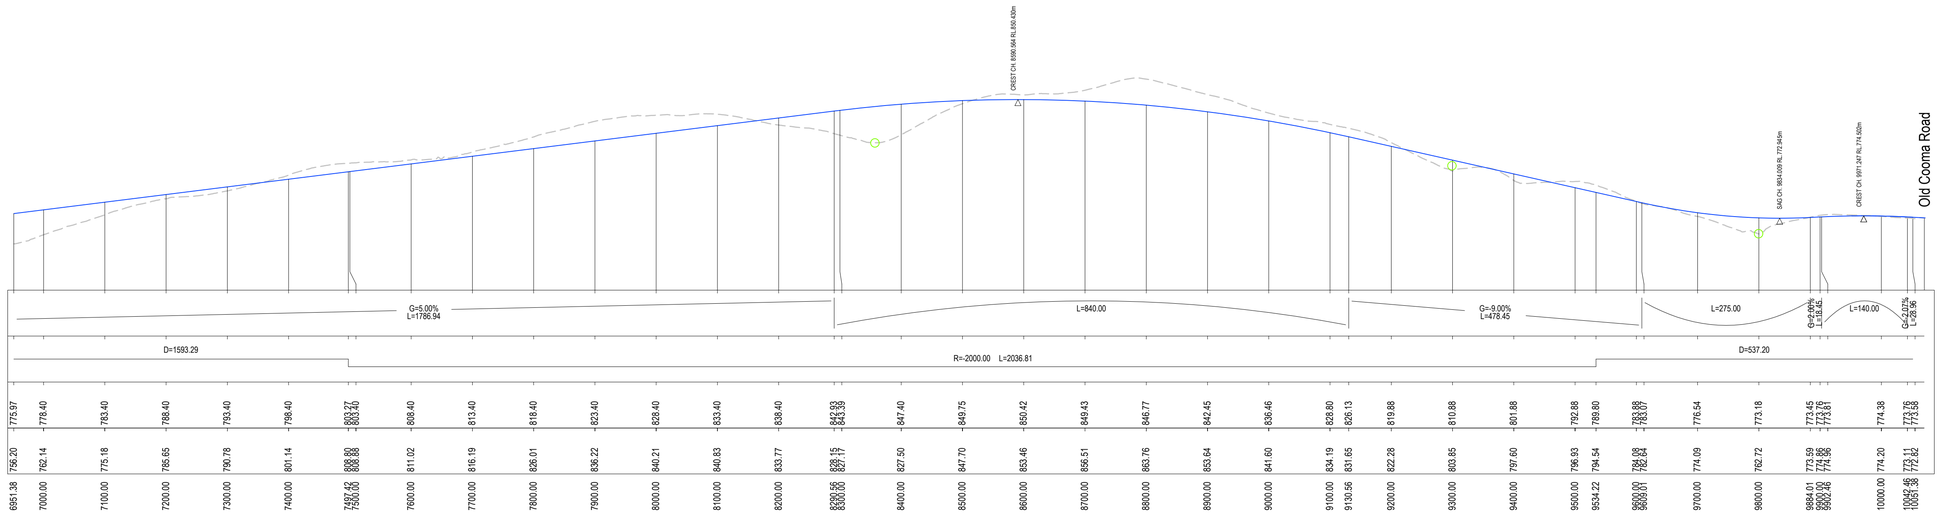

LONGITUDINAL SECTION - MC13

H: 0 100 200 300 400 500m
V: 0 50 100 150 200m
SCALE: H:1:5000 V:1:2000 @A1

Rev.	Date	Description	Des.	Verif.	Appd.
A	03/06/2025	DRAFT ISSUE FOR COUNCILLORS WORKSHOP	RC	JVL	SAS

QPRC

© Stantec Limited All Rights Reserved.
This document is produced by Stantec Limited solely for the benefit of and use by the client in accordance with the terms of the retainer. Stantec Limited does not and shall not assume any responsibility or liability whatsoever to any third party arising out of any use or reliance by third party on the content of this document.

Stantec
Stantec Australia Pty Ltd | ABN 17 007 820 322
Eastern Core, Level 4, 2 Constitution Ave
Canberra, ACT 2601
Tel: 02 6112 4500
Web: www.stantec.com/au

Drawn	PJ	Date 03/06/2025
Checked	JVL	Date 03/06/2025
Designed	RC	Date 03/06/2025
Verified	JVL	Date 03/06/2025
Approved	SAS	

Client: QUEANBEYAN-PALERANG REGIONAL COUNCIL

Project: RFQ 2023-17
DUNNS CREEK ROAD
OPTIONS REVIEW

Title: OPTION 2C - LONGITUDINAL SECTION - MC13
SHEET 1 OF 1

Status: PRELIMINARY
NOT TO BE USED FOR CONSTRUCTION PURPOSES

Datum	Date	Scale	Size
-	June-25	AS SHOWN	A1

Drawing Number: 304001042-SK-1065
Revision: A

XREFs: 304001042-XREF-DUNNS-BOXGUM-EPBC; 304001042-XREF-DUNNS-BOXGUM-TSC; 304001042-XREF-DUNNS-CADAST-BASE; 304001042-XREF-DUNNS-HERITAGE-SITES; XREF-PKG2-MHIW-RA-ROAD-LAYOUT-PKG2A; XREF-PKG2-MHIW-SURV-CADASTRAL; Enviro output; Stantec MC13 LSEC; Watercourses_20240223; southern table grassy box woodland_1; Design Option3-HTCH-CUT-FILL; Design Option3-bair-kick; 304001042-PLAN-LSEC-OPT2C-MC23
CAD File: \\AU2022-PPFSS01\shared_projects\304001042\technical\acad\Build\07 Dunns Creek Road Options Single lane\304001042-PLAN-LSEC-OPT2C-MC23.dwg
DATE PLOTTED: 12 August 2026 3:44 PM BY: VAN LOHUIZEN, JACK