

A landscape photograph showing a park area. In the foreground, there are dense green trees and bushes. A small pond is visible in the middle ground, reflecting the sky. Behind the pond, there is a line of tall, slender trees. The background shows a grassy field and a cloudy sky. The overall tone is natural and serene.

spiire

BLUNDELL PARK AND QUEANBEYAN BOTANIC GARDENS PUBLIC REALM
PRELIMINARY LANDSCAPE MASTERPLAN | APRIL 2021

LANDSCAPE MASTERPLAN




OVERALL GOALS

- 1. Provide a unique and exciting riverside public realm
- 2. Bring Queanbeyan's natural and cultural heritage to life
- 3. Increase accessibility and connection
- 4. Champion partnerships with traditional owners and Minami-alps, Queanbeyan's sister city to increase local, national and International reputation, knowledge and historical exchange

GUIDING PRINCIPLES

- ▶ Climate - dry to wet
- ▶ Topography - river to escarpments
- ▶ Ecology - ecological landscape
- ▶ Culture - Indigenous and international Cultural values

DESIGN VISIONING

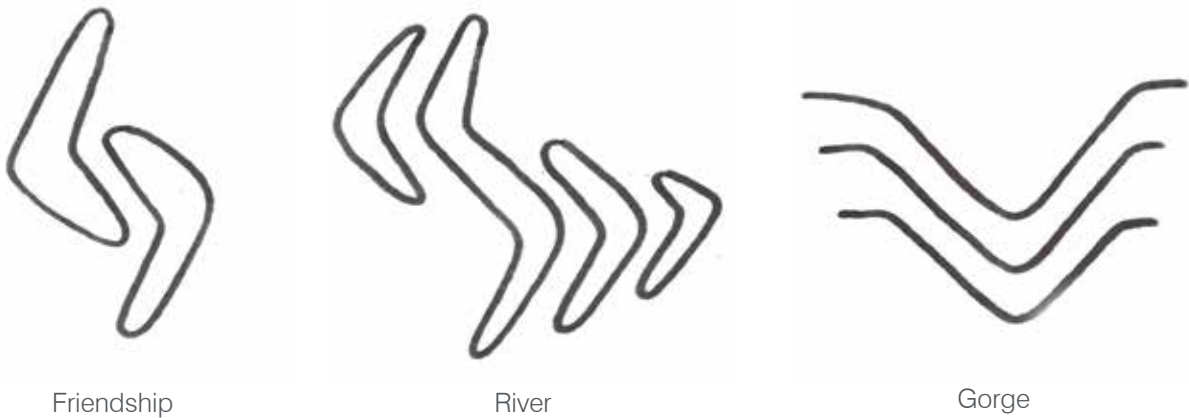

QUEANBEYAN BOTANIC GARDENS AND PUBLIC REALM
FOR QUEANBEYAN PALERANG REGIONAL COUNCIL

DRG NO.
308788

REV
A

DATE
23.04.21

DES/DOC
AT


CHECKED
PB

AUTH
PB

0 15 30 45 60 75m
SCALE 1:2000@A1

spiire

LANDSCAPE PROGRAM

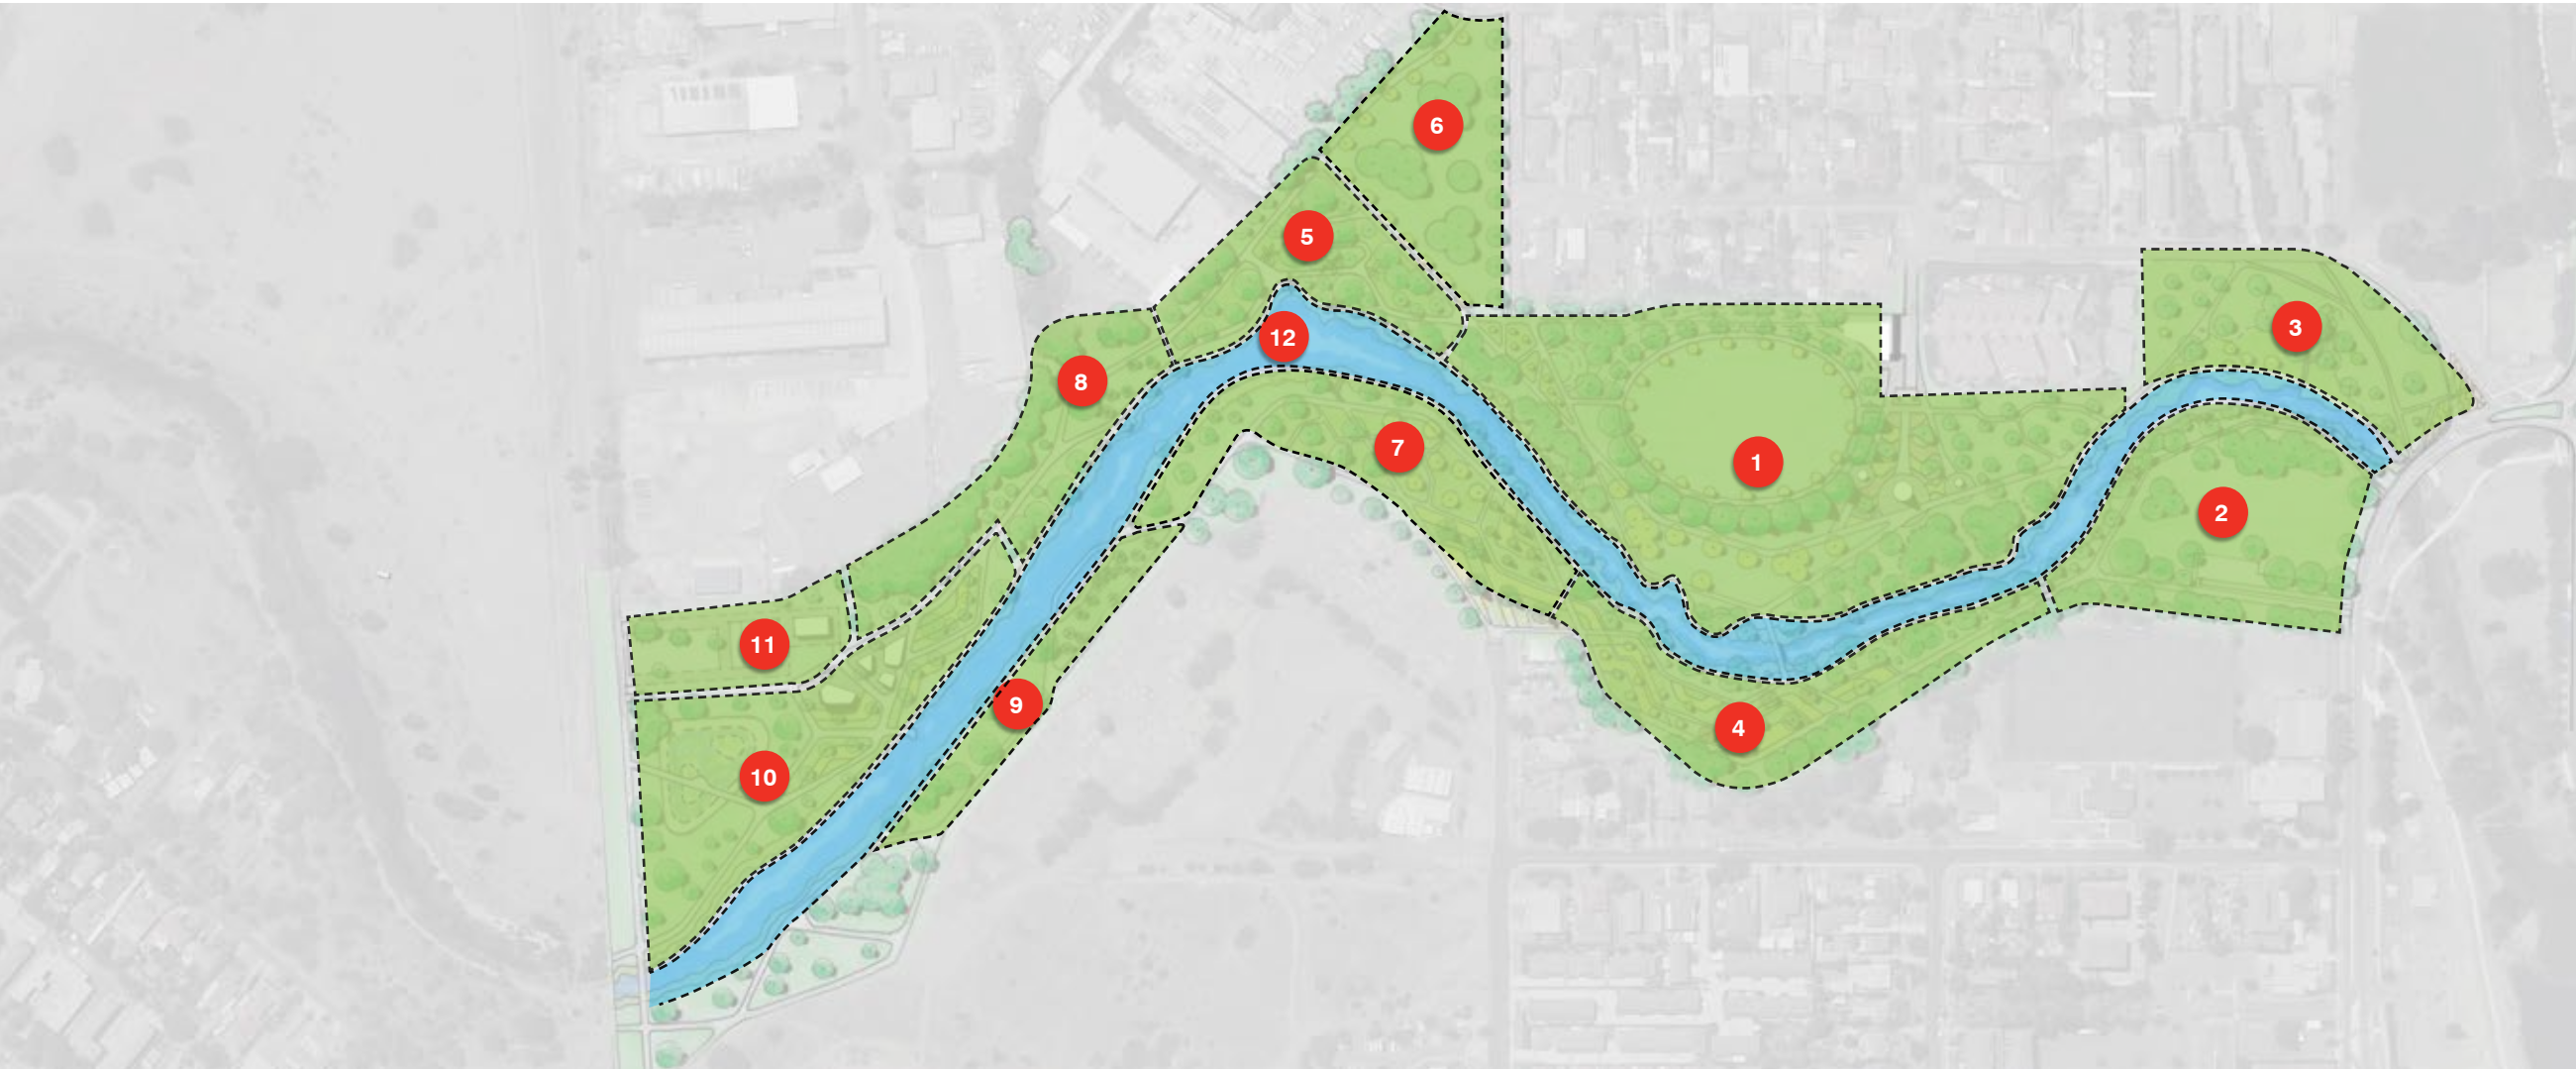

- 1 BOTANIC GARDENS HUB**

 - ▶ Blundell Park
 - ▶ Botanical interpretation: Flora and fauna, bird attraction
 - ▶ Visitor Hub + Cafe + Event/function spaces
 - ▶ Education, All abilities and Children's garden
 - ▶ Multi-cultural and market gardens
 - ▶ Play Space and Sports including Nature Play
 - ▶ Orientation and culture plaza
 - ▶ Sister City and Friendship Gardens
- 2 EXISTING PARK**

3 PEACE PARK

 - ▶ Enhance existing park
 - ▶ Small flower gardens + memorial gardens

4 INDIGENOUS GARDENS

 - ▶ Australian gardens
 - ▶ Food gardens 'bush tucker'

5 CASCADES + MICRO-CLIMATES

 - ▶ Desert, Rainforest, Alpine
- 6 OFF-LEASH DOG AREA**

7 QUEANBEYAN RIVER ECOLOGY

8 EUROPEAN ORCHARDS

9 FORESTS OF THE WORLD

10 WETLANDS + SEED BANKS


 - ▶ Collection and Conservation management
- 11 MAINTENANCE DEPOT/COMPOUND**

 - ▶ Nursery, Greenhouses and Site servicing

12 RIPARIAN CORRIDOR


 - ▶ Water quality + environmental restoration

LANDSCAPE CIRCULATION

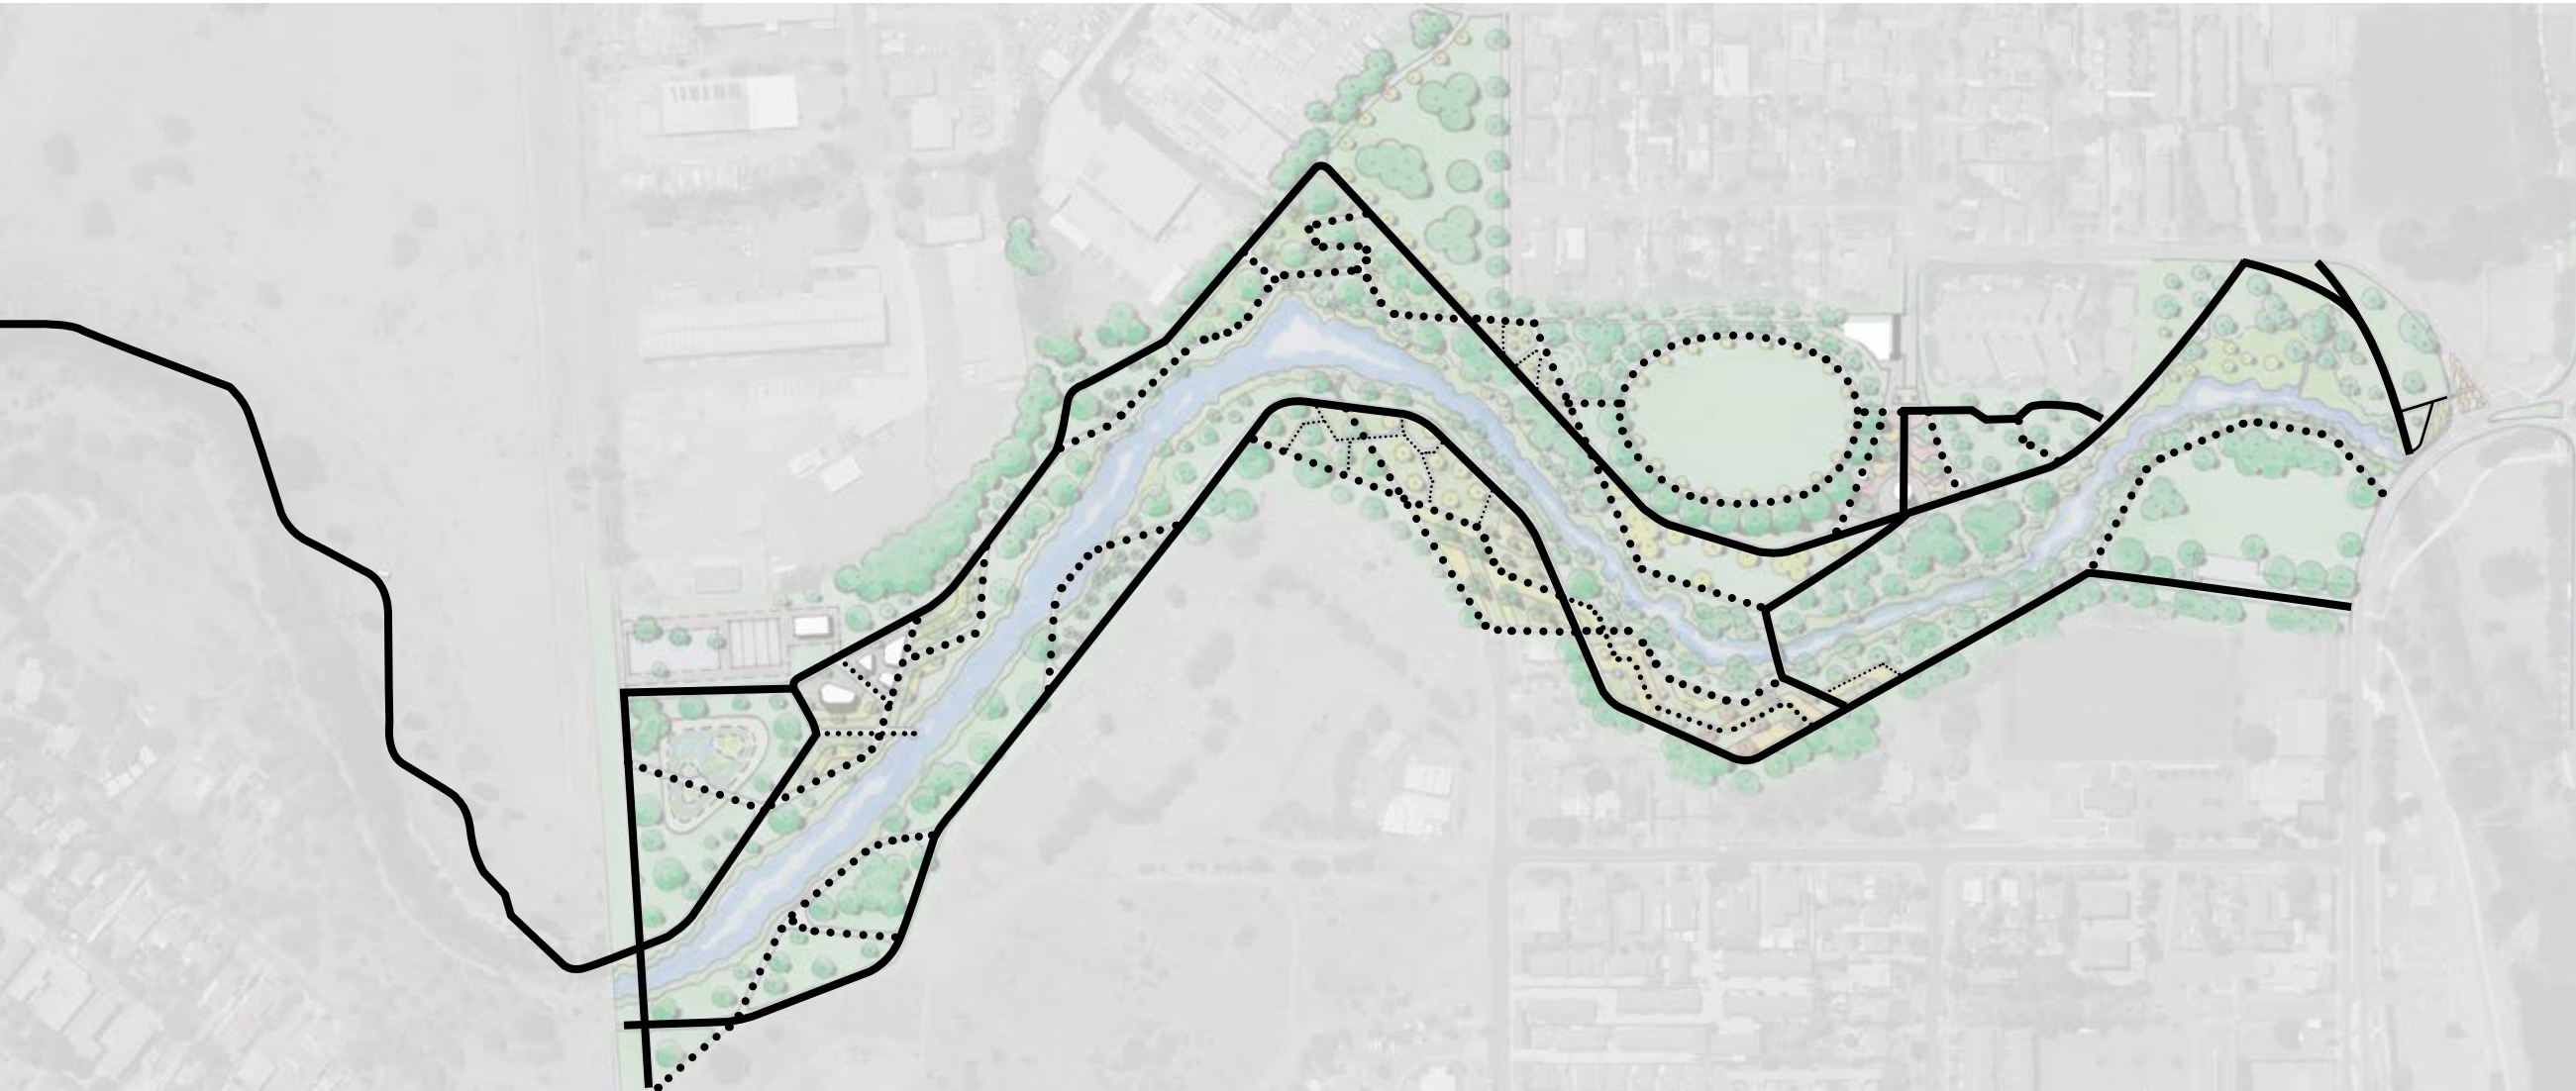

- LEGEND**
- Primary Circulation
 - Secondary Circulation

LANDSCAPE SECTION

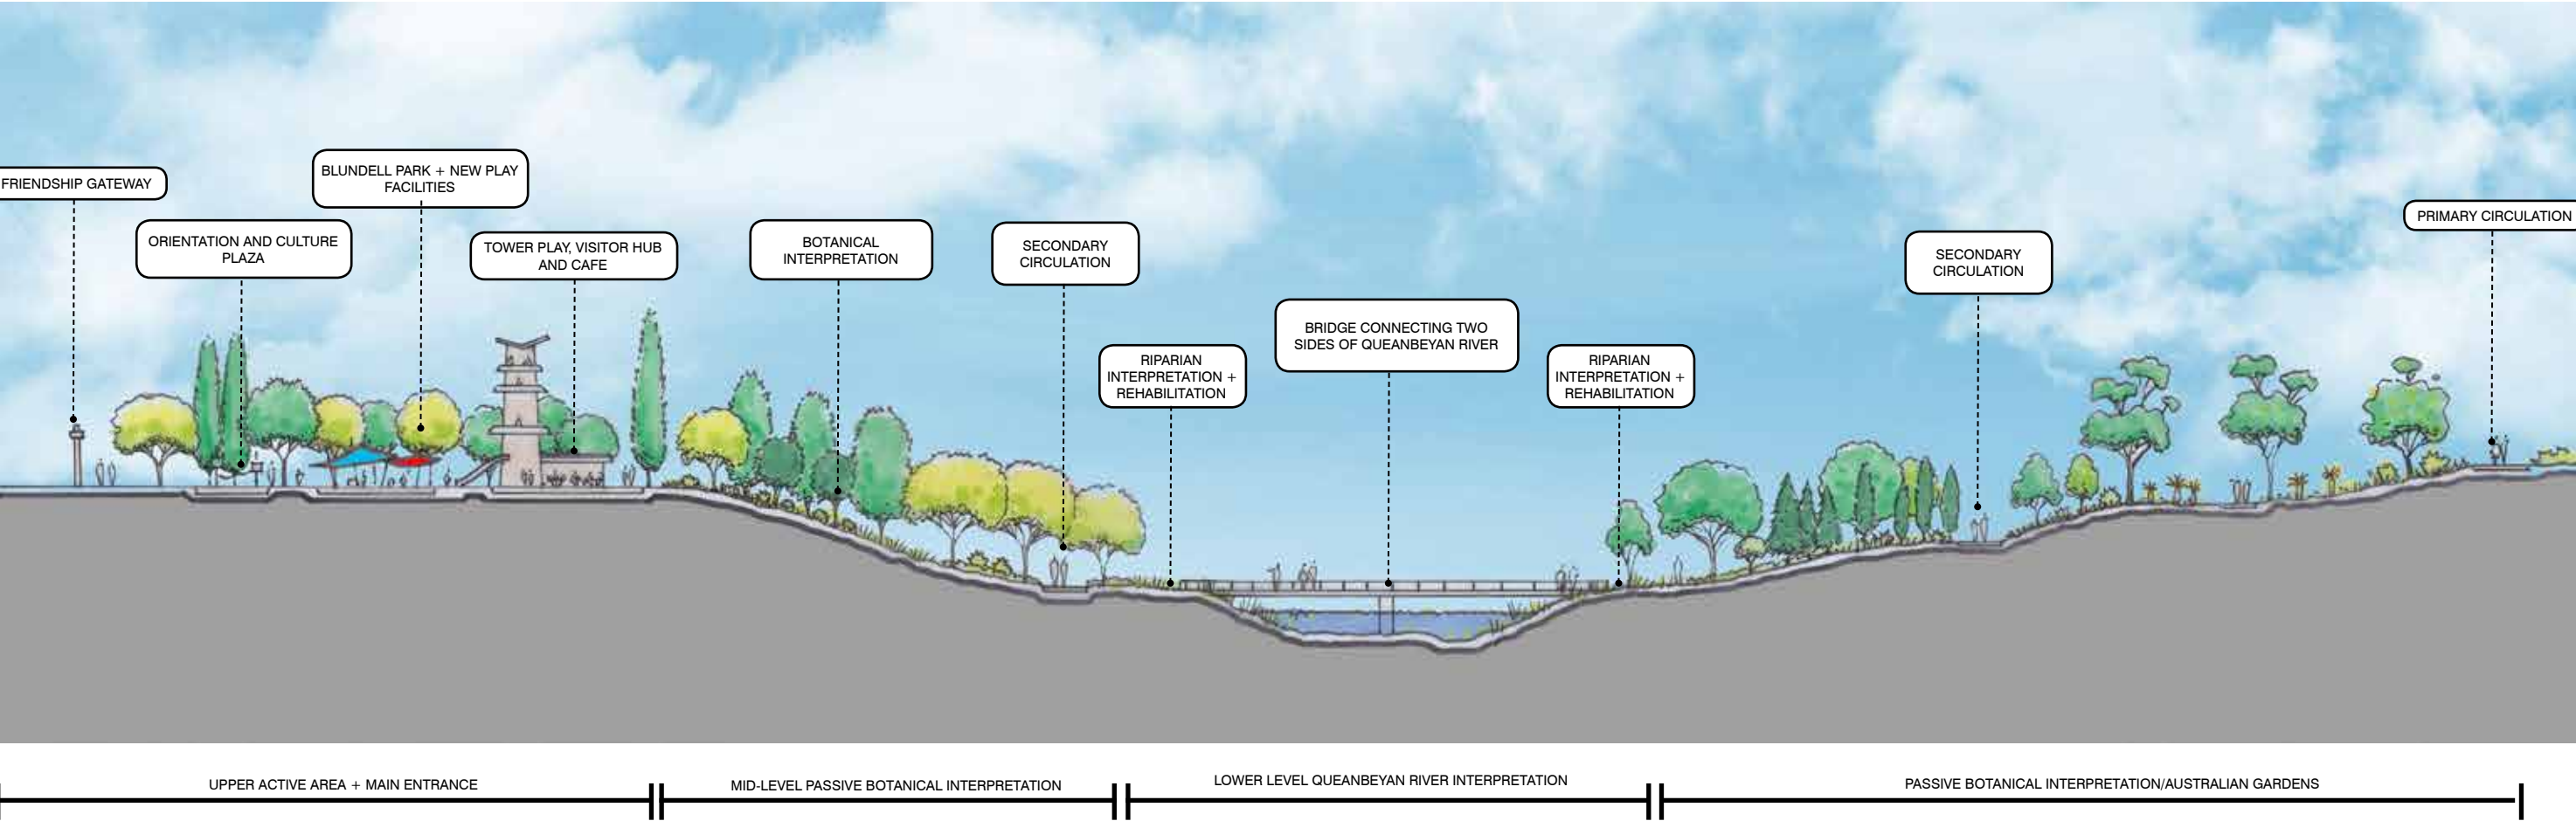

LANDSCAPE PERSPECTIVE



DETAIL PLAN - BLUNDELL PARK



LEGEND

- 1 Oval/Sports field
- 2 Botanical interpretation: Flora and fauna, bird attraction
- 3 Visitor Hub + Cafe
- 4 Education, All abilities and accessible, Fairy garden
- 5 Parkland + Botanical tree planting
- 6 Multi-generational, adventure play
- 7 Picnic and BBQ
- 8 Tori gate entrance, orientation and cultural celebration
- 9 Queanbeyan River
- 10 Tree house
- 11 Pagoda themed tower + slide
- 12 Car parking



QUEANBEYAN BOTANIC GARDENS AND PUBLIC REALM
FOR QUEANBEYAN PALERANG REGIONAL COUNCIL

DRG NO.
308788

REV
A

DATE
23.04.21

DES/DOC
AT

CHECKED
PB

AUTH
PB

spiire