
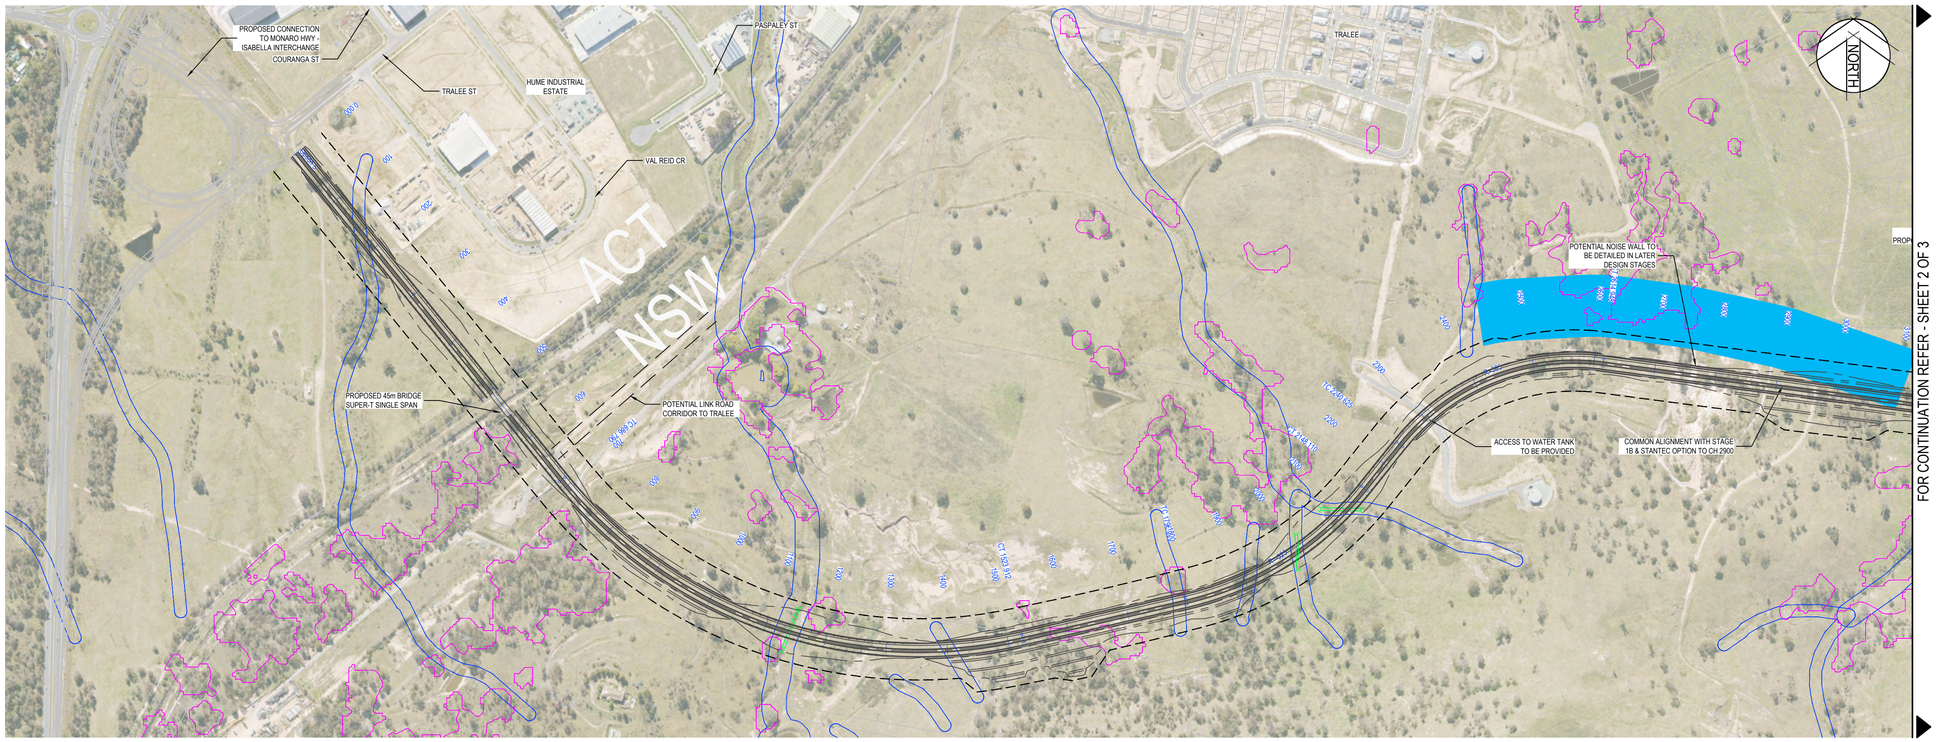


LEGEND

- CONTROL LINE
- DESIGN STRINGS
- THREATENED ECOLOGICAL COMMUNITIES
- RIPARIAN CORRIDOR
- BOXGUM TSC
- BOXGUM EPBC
- HERITAGE PADS

PLAN - OPTION 5

SCALE 1:5000

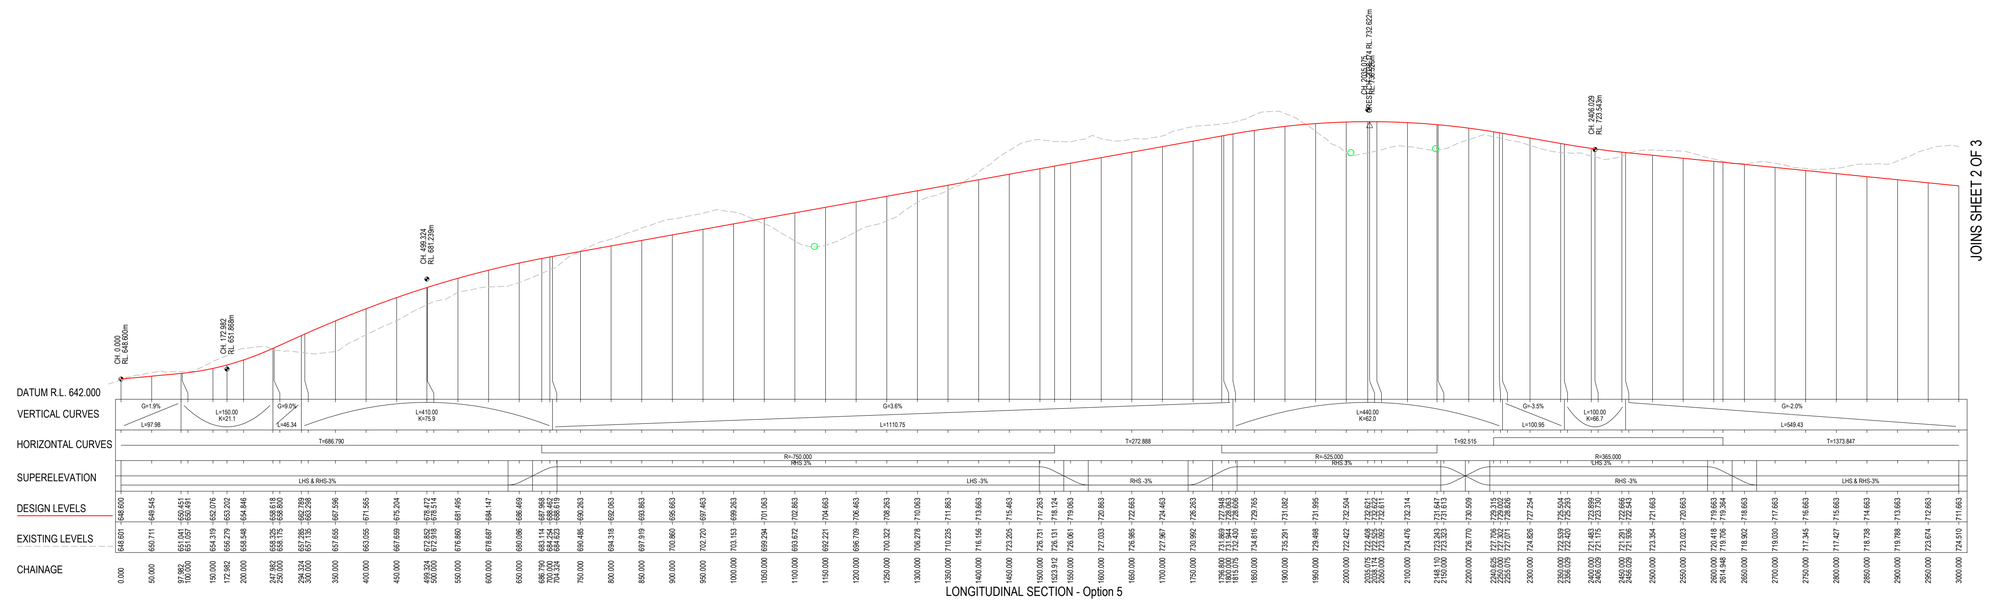

VERTICAL SCALE 1:1000 @A1

HORIZONTAL SCALE 1:5000 @A1

Rev.	Date	Description	Des.	Verif.	Appd.
A	29/09/2025	DRAFT ISSUE FOR COUNCILLORS WORKSHOP	PDJ	JVL	SAS

© Stantec Limited All Rights Reserved.
This document is produced by Stantec Limited solely for the benefit of and use by the client in accordance with the terms of the retainer. Stantec Limited does not and shall not assume any responsibility or liability whatsoever to any third party arising out of any use or reliance by third party on the content of this document.

Stantec Australia Pty Ltd | ABN 17 007 820 322
Eastern Core, Level 4, 2 Constitution Ave
Canberra, ACT 2601
Tel: 02 6112 4500
Web: www.stantec.com/au

Drawn	PDJ	Date 29/09/2025
Checked	JVL	Date 29/09/2025
Designed	TTN	Date 29/09/2025
Verified	JVL	Date 29/09/2025
Approved	SAS	29/09/2025

Client: QUEANBEYAN-PALERANG REGIONAL COUNCIL

Project: RFQ 2023-17 DUNNS CREEK ROAD OPTIONS REVIEW

Title: OPTION - 5 SINGLE LANE OPTION SHEET 1 OF 3

Status: PRELIMINARY NOT TO BE USED FOR CONSTRUCTION PURPOSES


Datum	Scale	Size
-	AS SHOWN	A1

Drawing Number: 304001042-SK-SL-04

Revision: A

XREF's: 304001042-XREF-DUNNS-IMAG-METRO-MAP; 304001042-XREF-DUNNS-CADAST-BASE; 304001042-XREF-DUNNS-HERITAGE-SITES; 304001042-XREF-DUNNS-BOXGUM-TSC; 304001042-XREF-DUNNS-BOXGUM-EPBC; Enviro output: XREF-PKG2-MHW-RA-ROAD-LAYOUT-PKG2A; 304001042-PLAN-Alignments; 304001042-LSEC-Option 5; 304001042-PLAN-Deign Strings - Option 5
DATE PLOTTED: 13 April 2026 12:17 AM BY : VAN LOHUIZEN, JACK
CAD File: \\AU2023-PPFSS01\shared_projects\304001042\technical\acad\Build\07 Dunns Creek Road Options Single lane\304001042-PLAN-LSEC-OPT5.dwg

XREF's: 304001042-XREF-DUNNS-IMAG-METRO-MAP; 304001042-XREF-DUNNS-BOXGUM-EPBC; Enviro output: XREF-PKG2-MHW-RA-ROAD-LAYOUT-PKG2A; 304001042-PLAN-Alignments; 304001042-LSEC-Option 5; 304001042-XREF-DUNNS-BOXGUM-TSC; 304001042-XREF-DUNNS-HERITAGE-SITES; 304001042-PLAN-Design Strings - Option 5
CAD File: \\AU2022-PPFSS01\shared_projects\304001042\technical\acad\Build\07 Dunns Creek Road Options Single lane\304001042-PLAN-LSEC-OPT5.dwg
DATE PLOTTED: 13 April 2026 12:17 AM BY : VAN LOHUIZEN, JACK

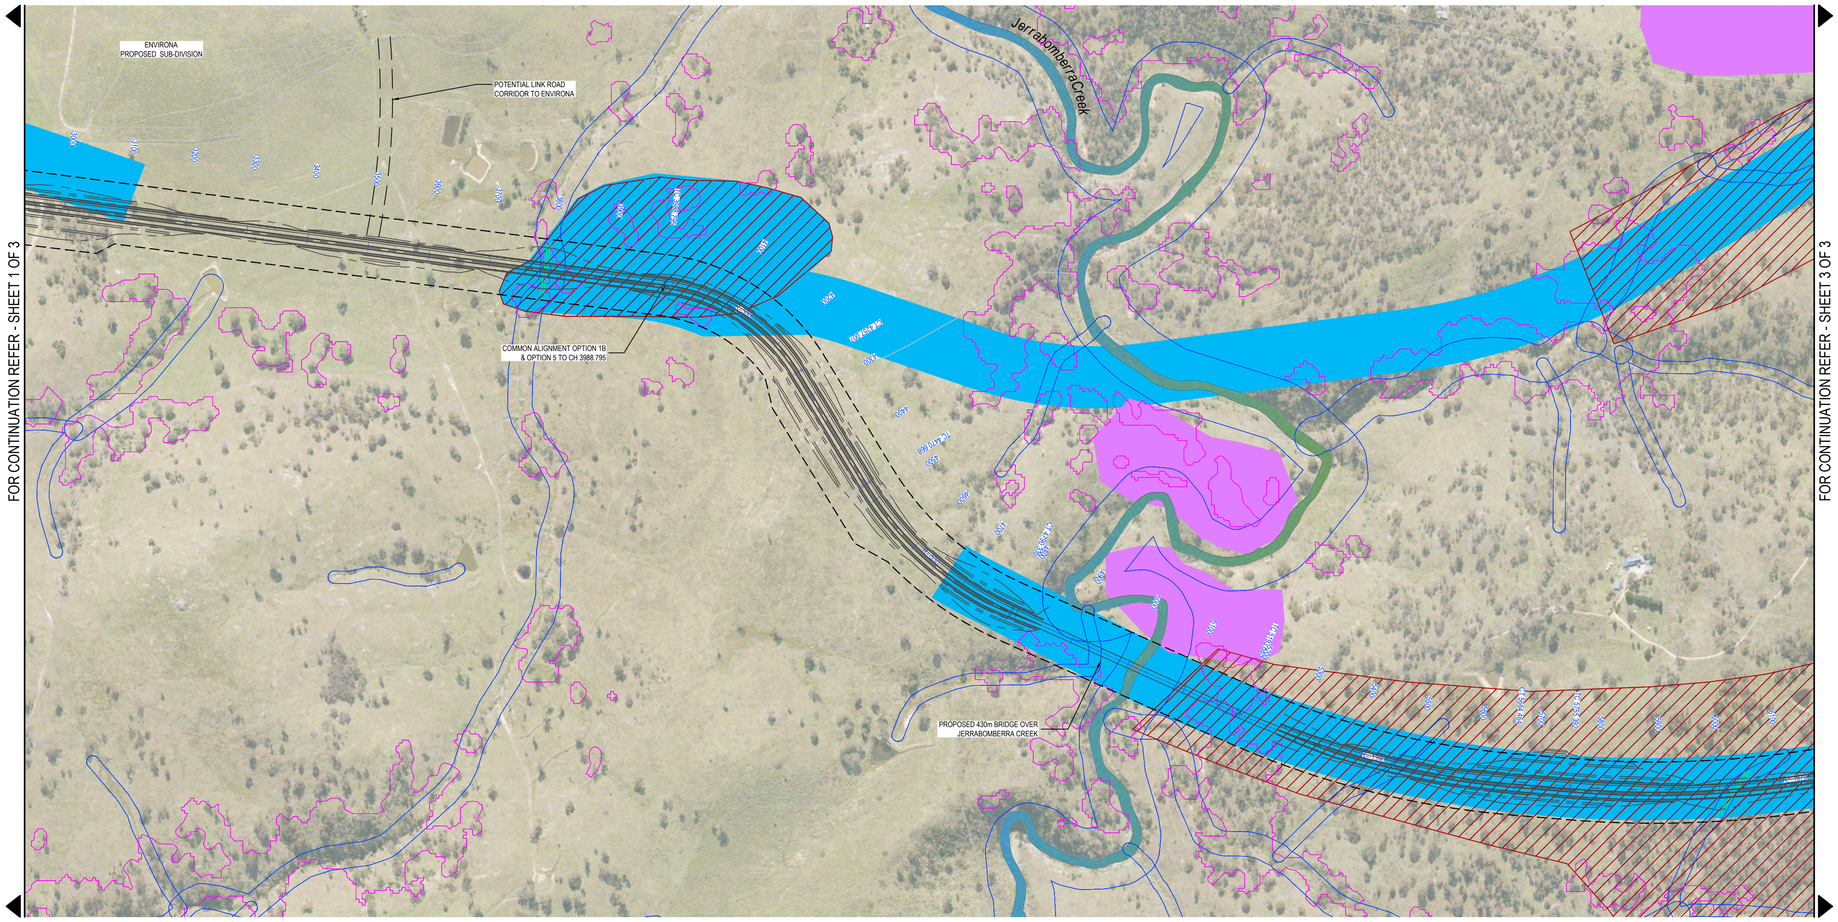


LEGEND

- CONTROL LINE
- DESIGN STRINGS
- THREATENED ECOLOGICAL COMMUNITIES
- RIPARIAN CORRIDOR
- BOXGUM TSC
- BOXGUM EPBC
- HERITAGE PADS

PLAN - OPTION 5

SCALE 1:5000

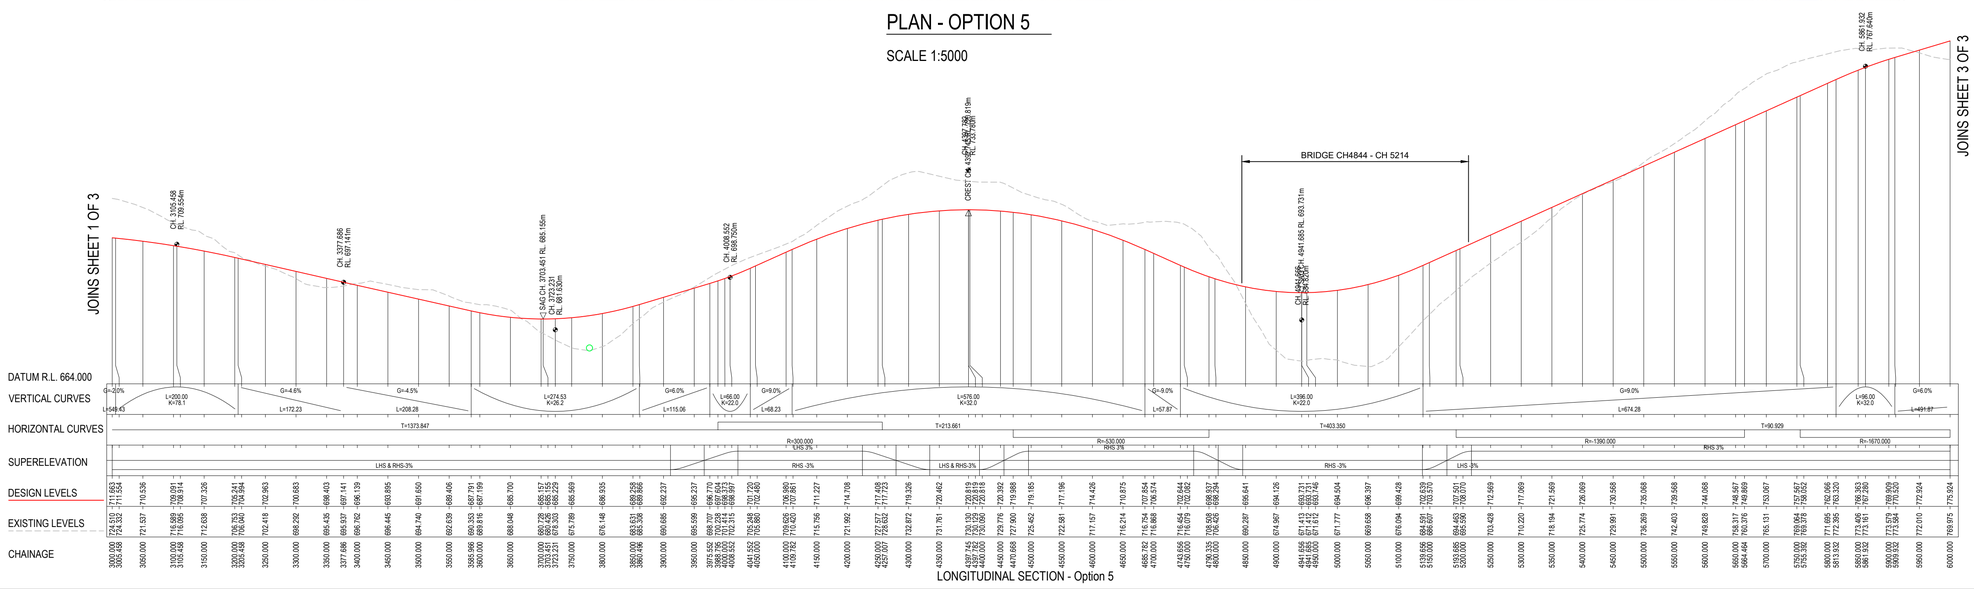

LONGITUDINAL SECTION - Option 5

VERTICAL SCALE 1:1000 @A1

HORIZONTAL SCALE 1:5000 @A1

Rev.	Date	Description	Des.	Verif.	Appd.
A	29/09/2025	DRAFT ISSUE FOR COUNCILLORS WORKSHOP	PDJ	JVL	SAS

© Stantec Limited All Rights Reserved.
This document is produced by Stantec Limited solely for the benefit of and use by the client in accordance with the terms of the retainer. Stantec Limited does not and shall not assume any responsibility or liability whatsoever to any third party arising out of any use or reliance by third party on the content of this document.

Stantec
Stantec Australia Pty Ltd | ABN 17 007 820 322
Eastern Core, Level 4, 2 Constitution Ave
Canberra, ACT 2601
Tel: 02 6112 4500
Web: www.stantec.com/au

Drawn	PDJ	29/09/2025
Checked	JVL	29/09/2025
Designed	TTN	29/09/2025
Verified	JVL	29/09/2025
Approved	SAS	29/09/2025

Client: QUEANBEYAN-PALERANG REGIONAL COUNCIL

Project: RFQ 2023-17
DUNNS CREEK ROAD
OPTIONS REVIEW

Title: OPTION - 5
SINGLE LANE OPTION
SHEET 2 OF 3

Status: PRELIMINARY
NOT TO BE USED FOR CONSTRUCTION PURPOSES


Datum	Scale	Size
AHD	AS SHOWN	A1

Drawing Number: 304001042-SK-SL-05

Revision: A

XREF's: 304001042-XREF-DUNNS-IMAG-METRO-MAP; 304001042-XREF-DUNNS-CADAST-BASE; 304001042-XREF-DUNNS-HERITAGE-SITES; 304001042-XREF-DUNNS-BOXGUM-TSC; 304001042-XREF-DUNNS-BOXGUM-EPBC; Enviro output: XREF-PKG2-MHW-RA-ROAD-LAYOUT-PKG2A; 304001042-PLAN-Alignments; 304001042-LSEC-Option 5; 304001042-PLAN-Design Strings - Option 5
DATE PLOTTED: 13 April 2026 12:17 AM BY : VAN LOHUIZEN, JACK
CAD File: \\AU2023-PFFS01\shared_projects\304001042\technical\acad\Build\07 Dunns Creek Road Options Single lane\304001042-PLAN-LSEC-OPT5.dwg

FOR CONTINUATION REFER - SHEET 2 OF 3

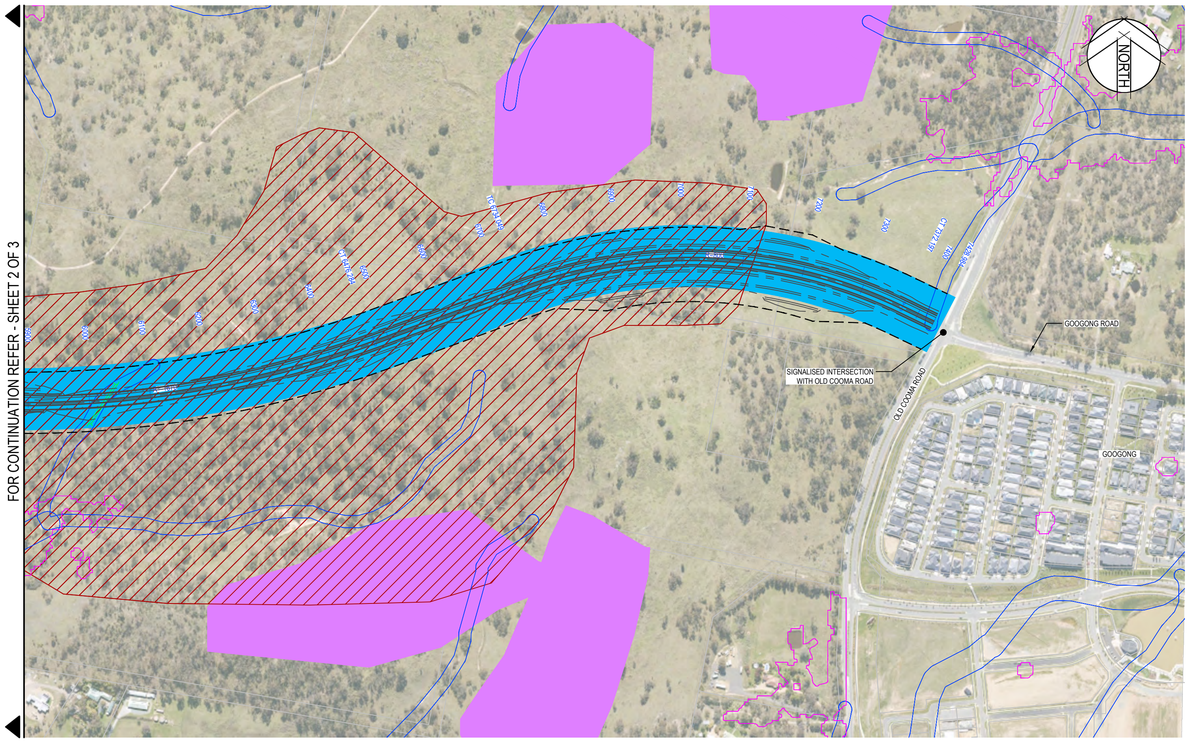


PLAN - OPTION 5

SCALE 1:5000

LEGEND

- CONTROL LINE
- DESIGN STRINGS
- THREATENED ECOLOGICAL COMMUNITIES
- RIPARIAN CORRIDOR
- BOXGUM TSC
- BOXGUM EPBC
- HERITAGE PADS

JOINS SHEET 2 OF 3

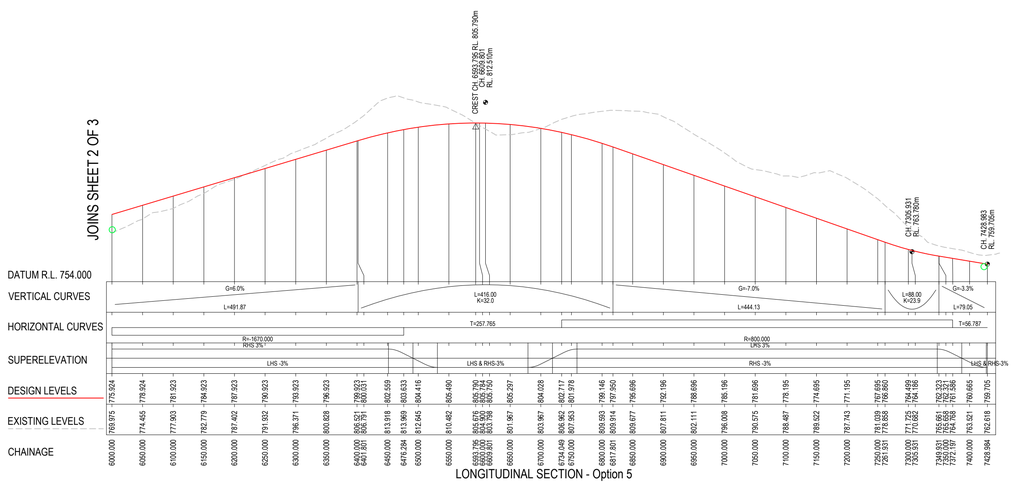

LONGITUDINAL SECTION - Option 5

VERTICAL SCALE 1:1000 @A1

HORIZONTAL SCALE 1:5000 @A1

Rev.	Date	Description	Des.	Verif.	Appd.
A	29/09/2025	DRAFT ISSUE FOR COUNCILLORS WORKSHOP	PDJ	JVL	SAS

QPRC

© Stantec Limited All Rights Reserved.
This document is produced by Stantec Limited solely for the benefit of and use by the client in accordance with the terms of the retainer. Stantec Limited does not and shall not assume any responsibility or liability whatsoever to any third party arising out of any use or reliance by third party on the content of this document.

Stantec
Stantec Australia Pty Ltd | ABN 17 007 820 322
Eastern Core, Level 4, 2 Constitution Ave
Canberra, ACT 2601
Tel: 02 6112 4500
Web: www.stantec.com/au

Drawn	PDJ	Date 29/09/2025
Checked	JVL	Date 29/09/2025
Designed	TTN	Date 29/09/2025
Verified	JVL	Date 29/09/2025
Approved	SAS	29/09/2025

Client: QUEANBEYAN-PALERANG REGIONAL COUNCIL

Project: RFQ 2023-17
DUNNS CREEK ROAD
OPTIONS REVIEW

Title: OPTION - 5
SINGLE LANE OPTION
SHEET 3 OF 3

Status: PRELIMINARY
NOT TO BE USED FOR CONSTRUCTION PURPOSES

Datum	Scale	Size
AHD	AS SHOWN	A1

Drawing Number: 304001042-SK-SL-06

Revision: A