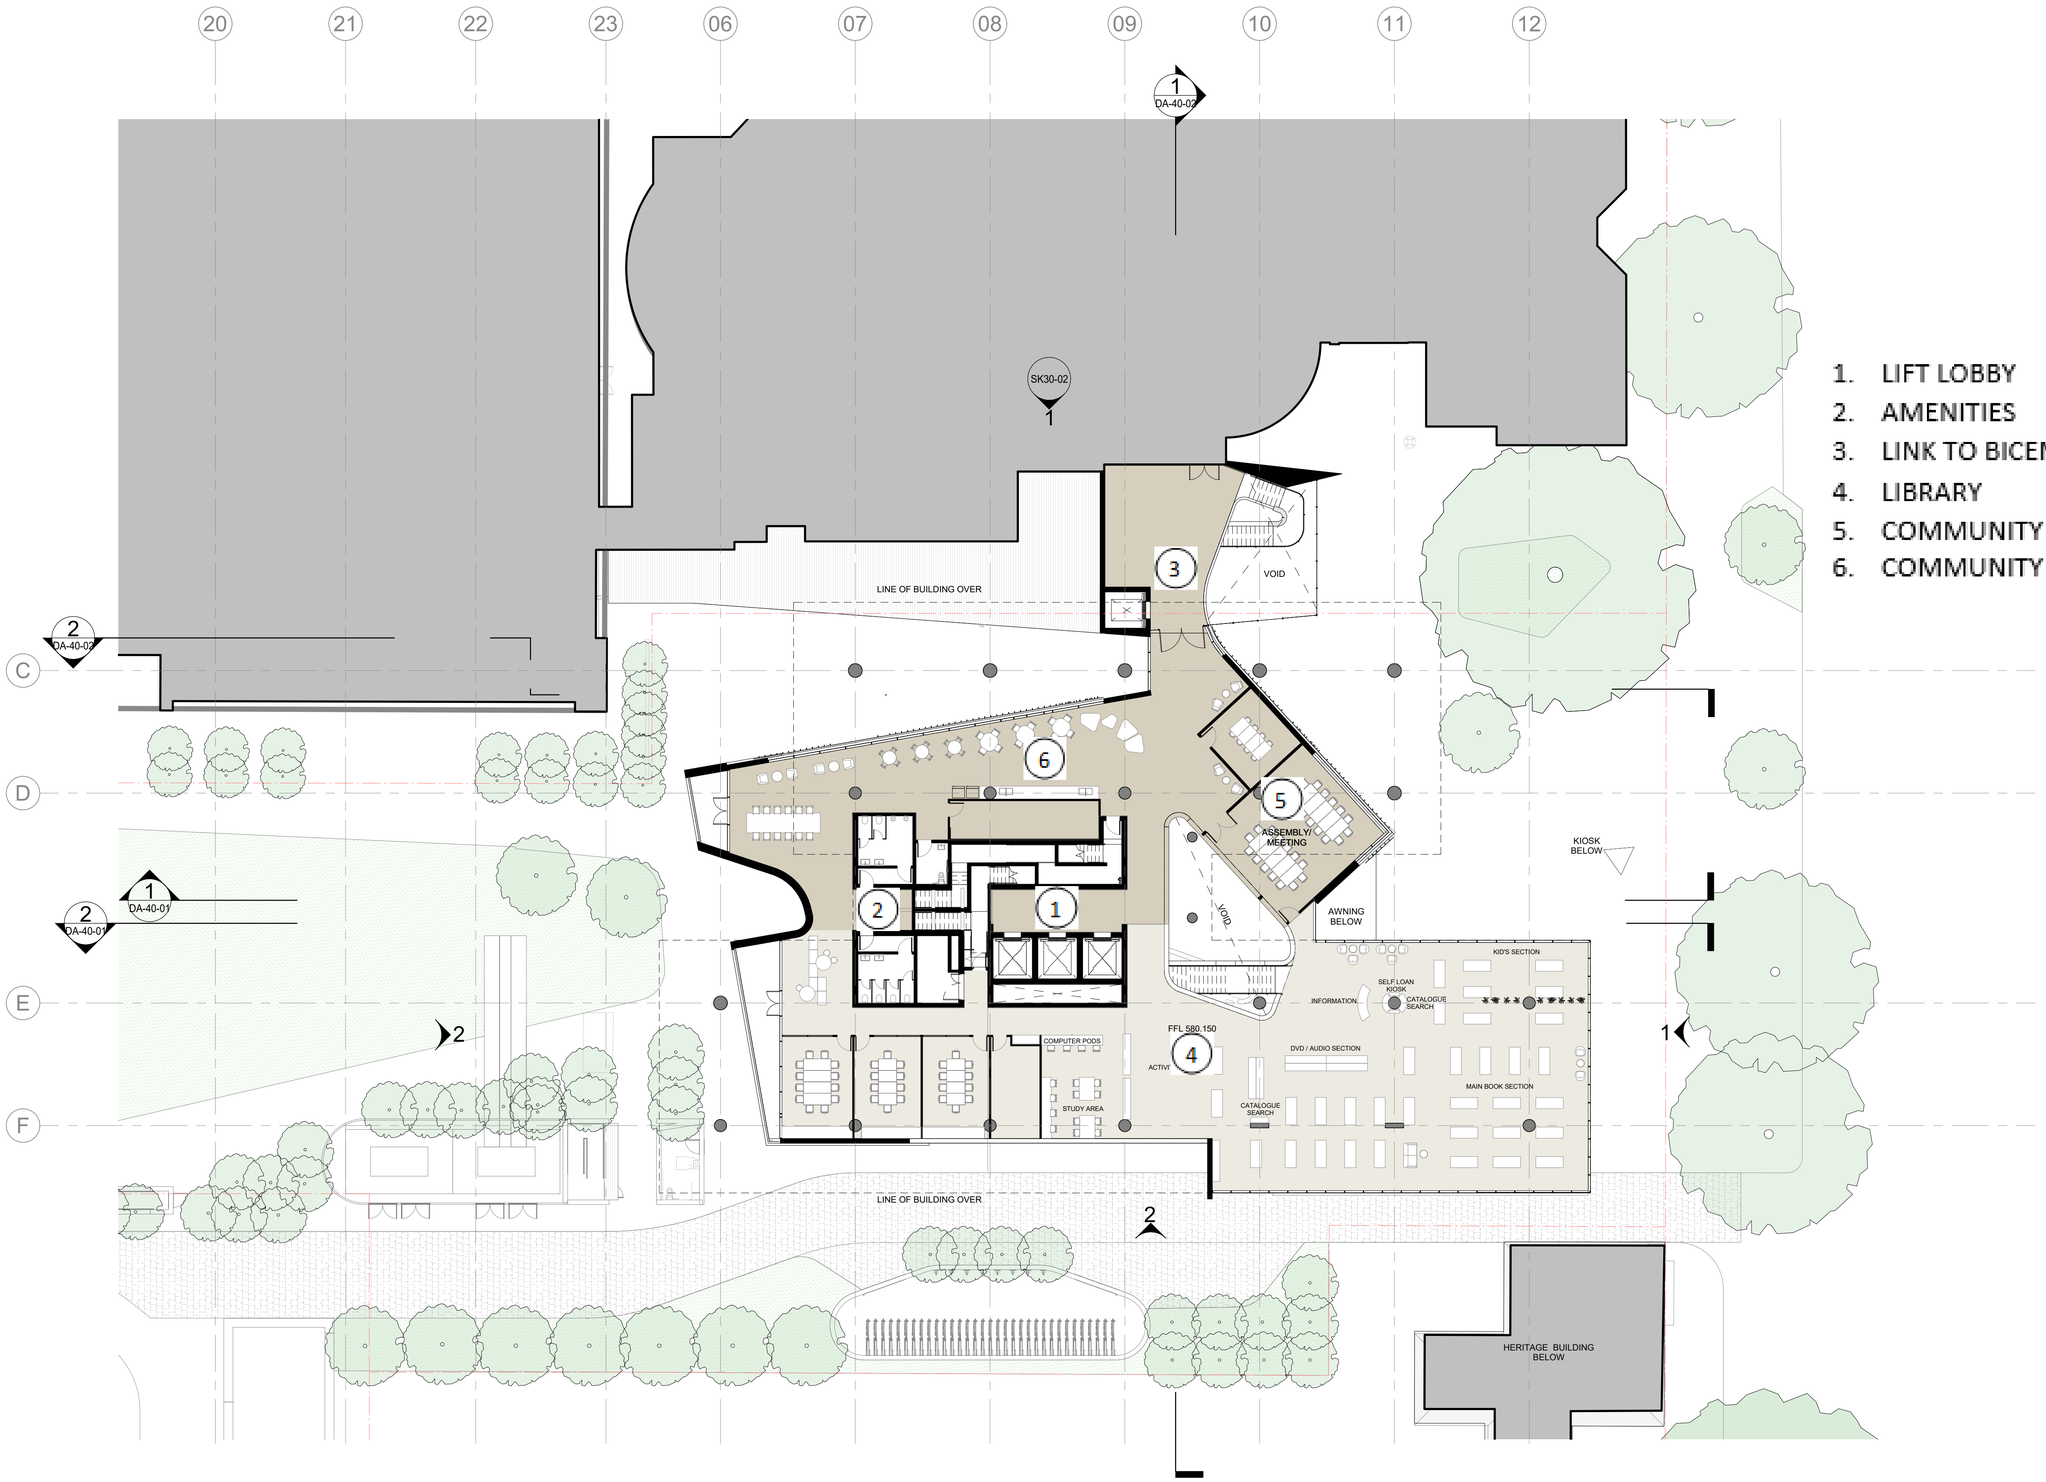

1. LIFT LOBBY
2. AMENITIES
3. LINK TO BICENTENNIAL HALL
4. LIBRARY
5. COMMUNITY MEETING SPACE
6. COMMUNITY / BREAKOUT SPACE

Project Name
QUEANBEYAN CIVIC & CULTURAL PRECINT

Drawing Number
SK21-02-04

Date 22.10.19 | Revision 3

Drawing Title
MEZZANINE PLAN

Rev	Description	By	Date
1	LIBRARY TESTFIT	GOC	08.10.19
2	TESTFIT UPDATES	ZT	21.10.19
3	FSP UPDATES	ZT	22.10.19

0 1 2 5 10 20

1 : 200 @ A1

© Cox Architecture PTY LTD
1/19 Eastlake Parade
Kingston ACT 2604 Australia
T + 612 6239 6255
www.coxarchitecture.com.au

COX