
DATE PLOTTED: 19 November 2024 3:26 PM BY: JEWELL, PHILLIP

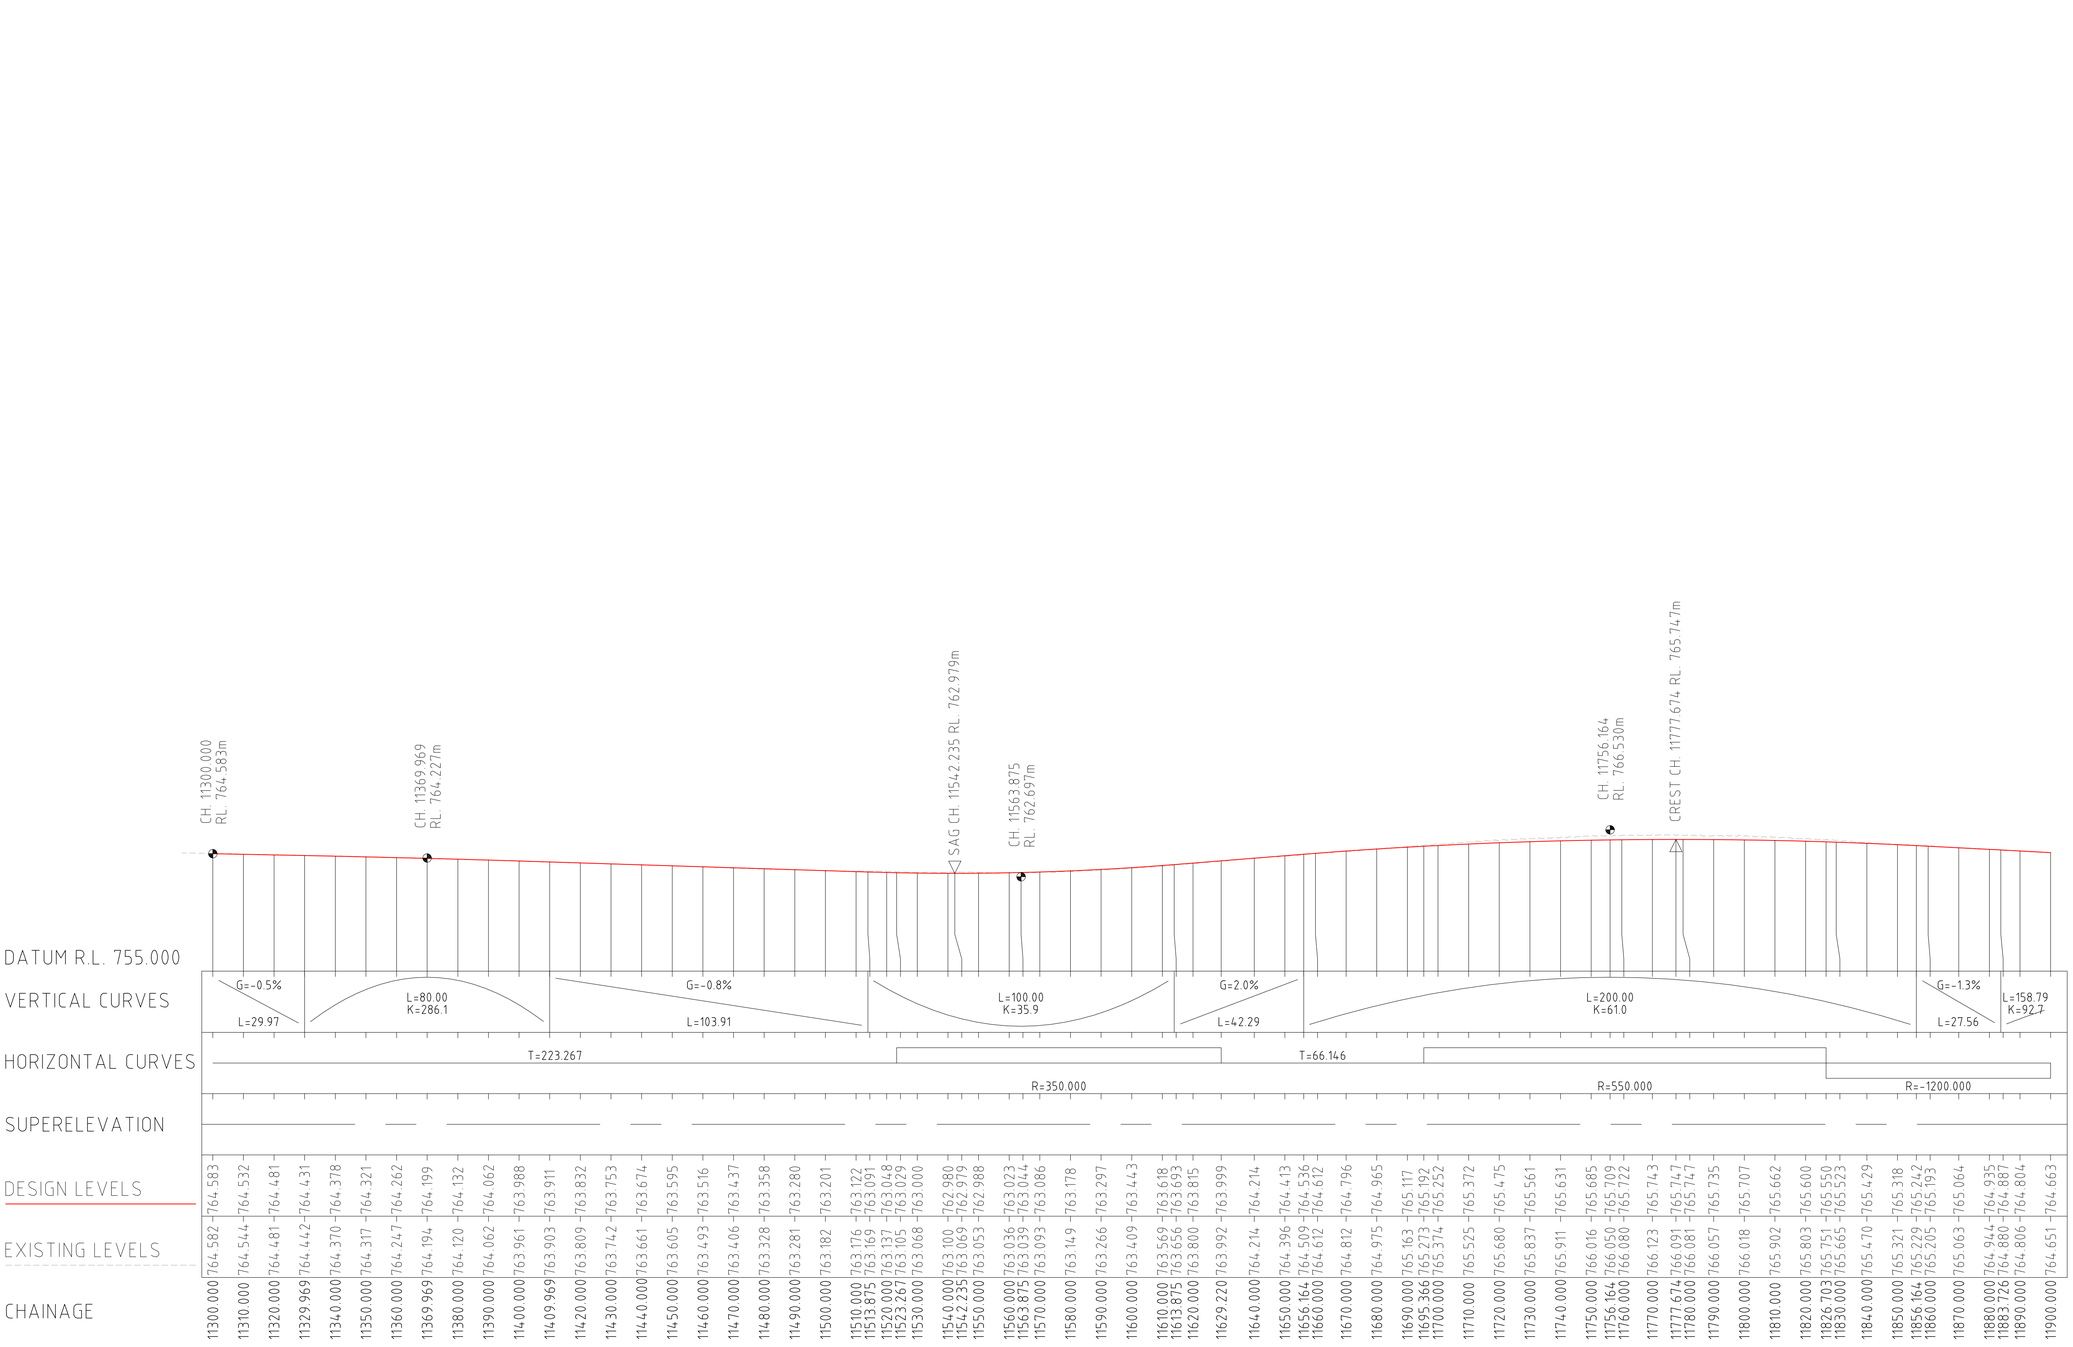

0 20 40 60 80 100m
SCALE: 1:1000 @A1

0 5 10 15 20 25m
SCALE: 1:250 @A1

Rev.	Date	Description	Des.	Verif.	Appd.
A	08/11/2024	DRAFT ISSUE FOR REVIEW	PDJ	JV	SAS

QPRC

© Stantec Limited All Rights Reserved.
This document is produced by Stantec Limited solely for the benefit of and use by the client in accordance with the terms of the retainer. Stantec Limited does not and shall not assume any responsibility or liability whatsoever to any third party arising out of any use or reliance by third party on the content of this document.

Stantec
Stantec Australia Pty Ltd | ABN 17 007 820 322
Eastern Core, Level 4, 2 Constitution Ave
Canberra, ACT 2601
Tel: 02 6112 4500
Web: www.stantec.com/au

		Date
Drawn	PDJ	
Checked	JVL	Date
Designed	SW	Date
Verified		Date
Approved		

Client: QUEANBEYAN-PALERANG REGIONAL COUNCIL

Project: RFQ 2023-17
DUNNS CREEK ROAD
600 VAR-004- NO DUNNS CREEK ROAD

Title: OLD COOMA ROAD NORTH OF GOOGONG RD
LONGITUDINAL SECTION (MC10) - SHEET 1 OF 10


Status: PRELIMINARY
NOT TO BE USED FOR CONSTRUCTION PURPOSES

Datum	Date	Scale	Size
-	November 2024	AS SHOWN	A1

Drawing Number: 304001042-SK-01001
Revision: A

XREF's: XREF-NDCR-200-DESN-RD-MC10-LSEC
CAD File: C:\12dSdata\AU2012-PBTDF01\304001042 NDCR_313\12D_cad\304001042-01001.dwg

DATE PLOTTED: 19 November 2024 3:26 PM BY: JEWELL, PHILLIP

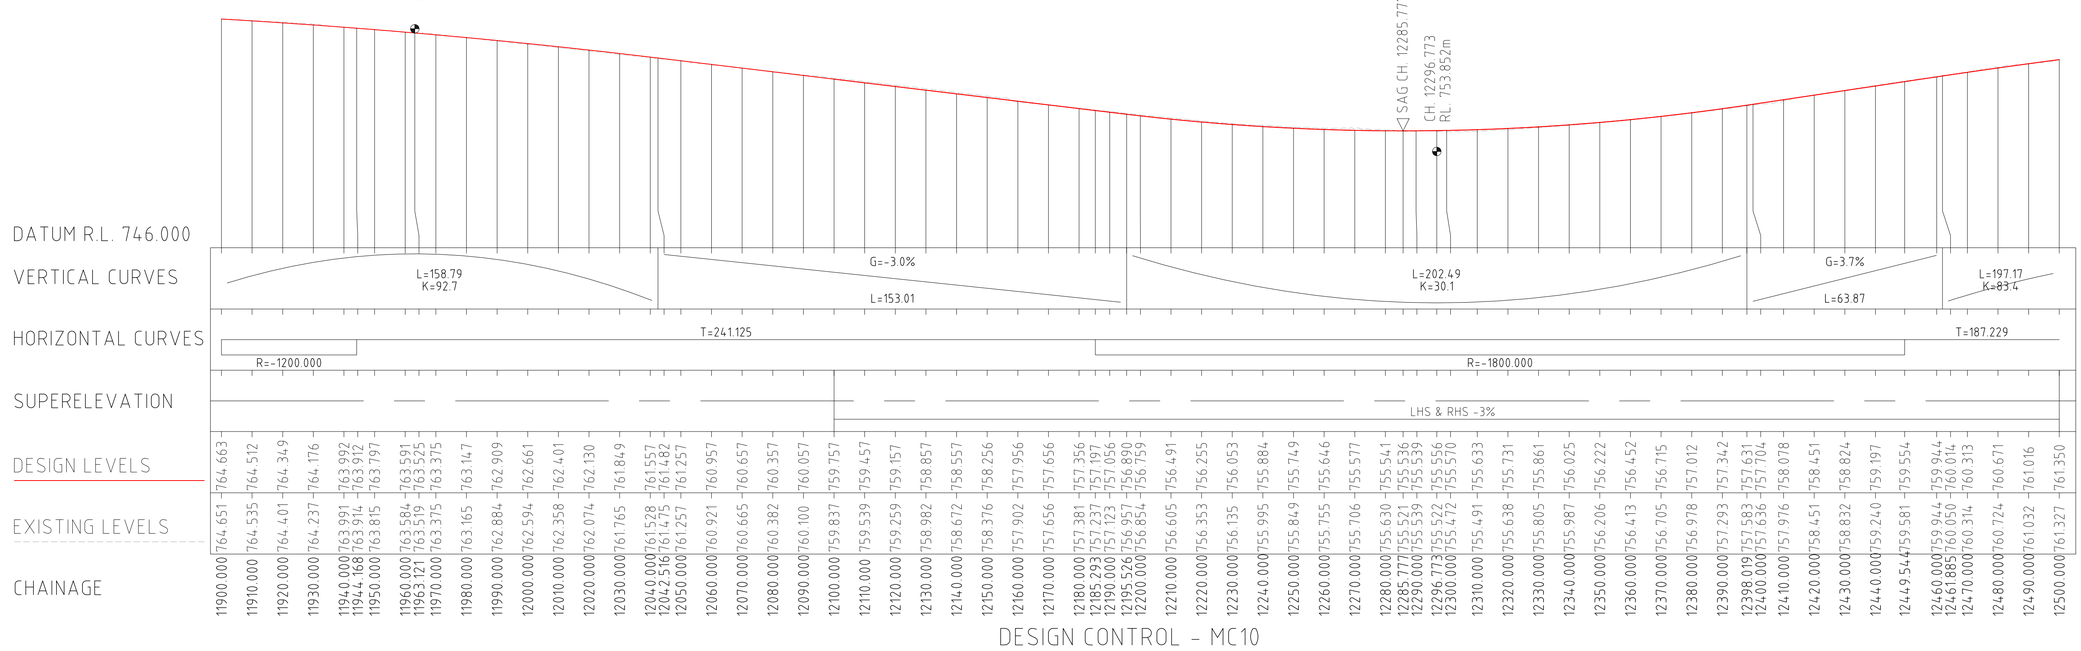

DESIGN CONTROL - MC10

SCALE: 1:1000 @A1 (0 20 40 60 80 100m)

SCALE: 1:250 @A1 (0 5 10 15 20 25m)

Rev.	Date	Description	Des.	Verif.	Appd.
A	08/11/2024	DRAFT ISSUE FOR REVIEW	PDJ	JV	SAS

QPRC

© Stantec Limited All Rights Reserved.
This document is produced by Stantec Limited solely for the benefit of and use by the client in accordance with the terms of the retainer. Stantec Limited does not and shall not assume any responsibility or liability whatsoever to any third party arising out of any use or reliance by third party on the content of this document.

Stantec
Stantec Australia Pty Ltd | ABN 17 007 820 322
Eastern Core, Level 4, 2 Constitution Ave
Canberra, ACT 2601
Tel: 02 6112 4500
Web: www.stantec.com/au

Drawn	PDJ	Date
Checked	JVL	Date
Designed	SW	Date
Verified		Date
Approved		

Client: QUEANBEYAN-PALERANG REGIONAL COUNCIL

Project: RFQ 2023-17
DUNNS CREEK ROAD
600 VAR-004- NO DUNNS CREEK ROAD

Title: OLD COOMA ROAD NORTH OF GOOGONG RD
LONGITUDINAL SECTION (MC10) - SHEET 2 OF 10

Status: PRELIMINARY
NOT TO BE USED FOR CONSTRUCTION PURPOSES


Datum	Date	Scale	Size
-	November 2024	AS SHOWN	A1

Drawing Number: 304001042-SK-01002

Revision: A

XREF's: XREF-NDCR-200-DESN-RD-MC10-LSEC
CAD File: C:\12dSdata\AU2012-PBTDF01\304001042 NDCR_313112D_cad\304001042-01001.dwg

DATE PLOTTED: 19 November 2024 3:26 PM BY: JEWELL, PHILLIP

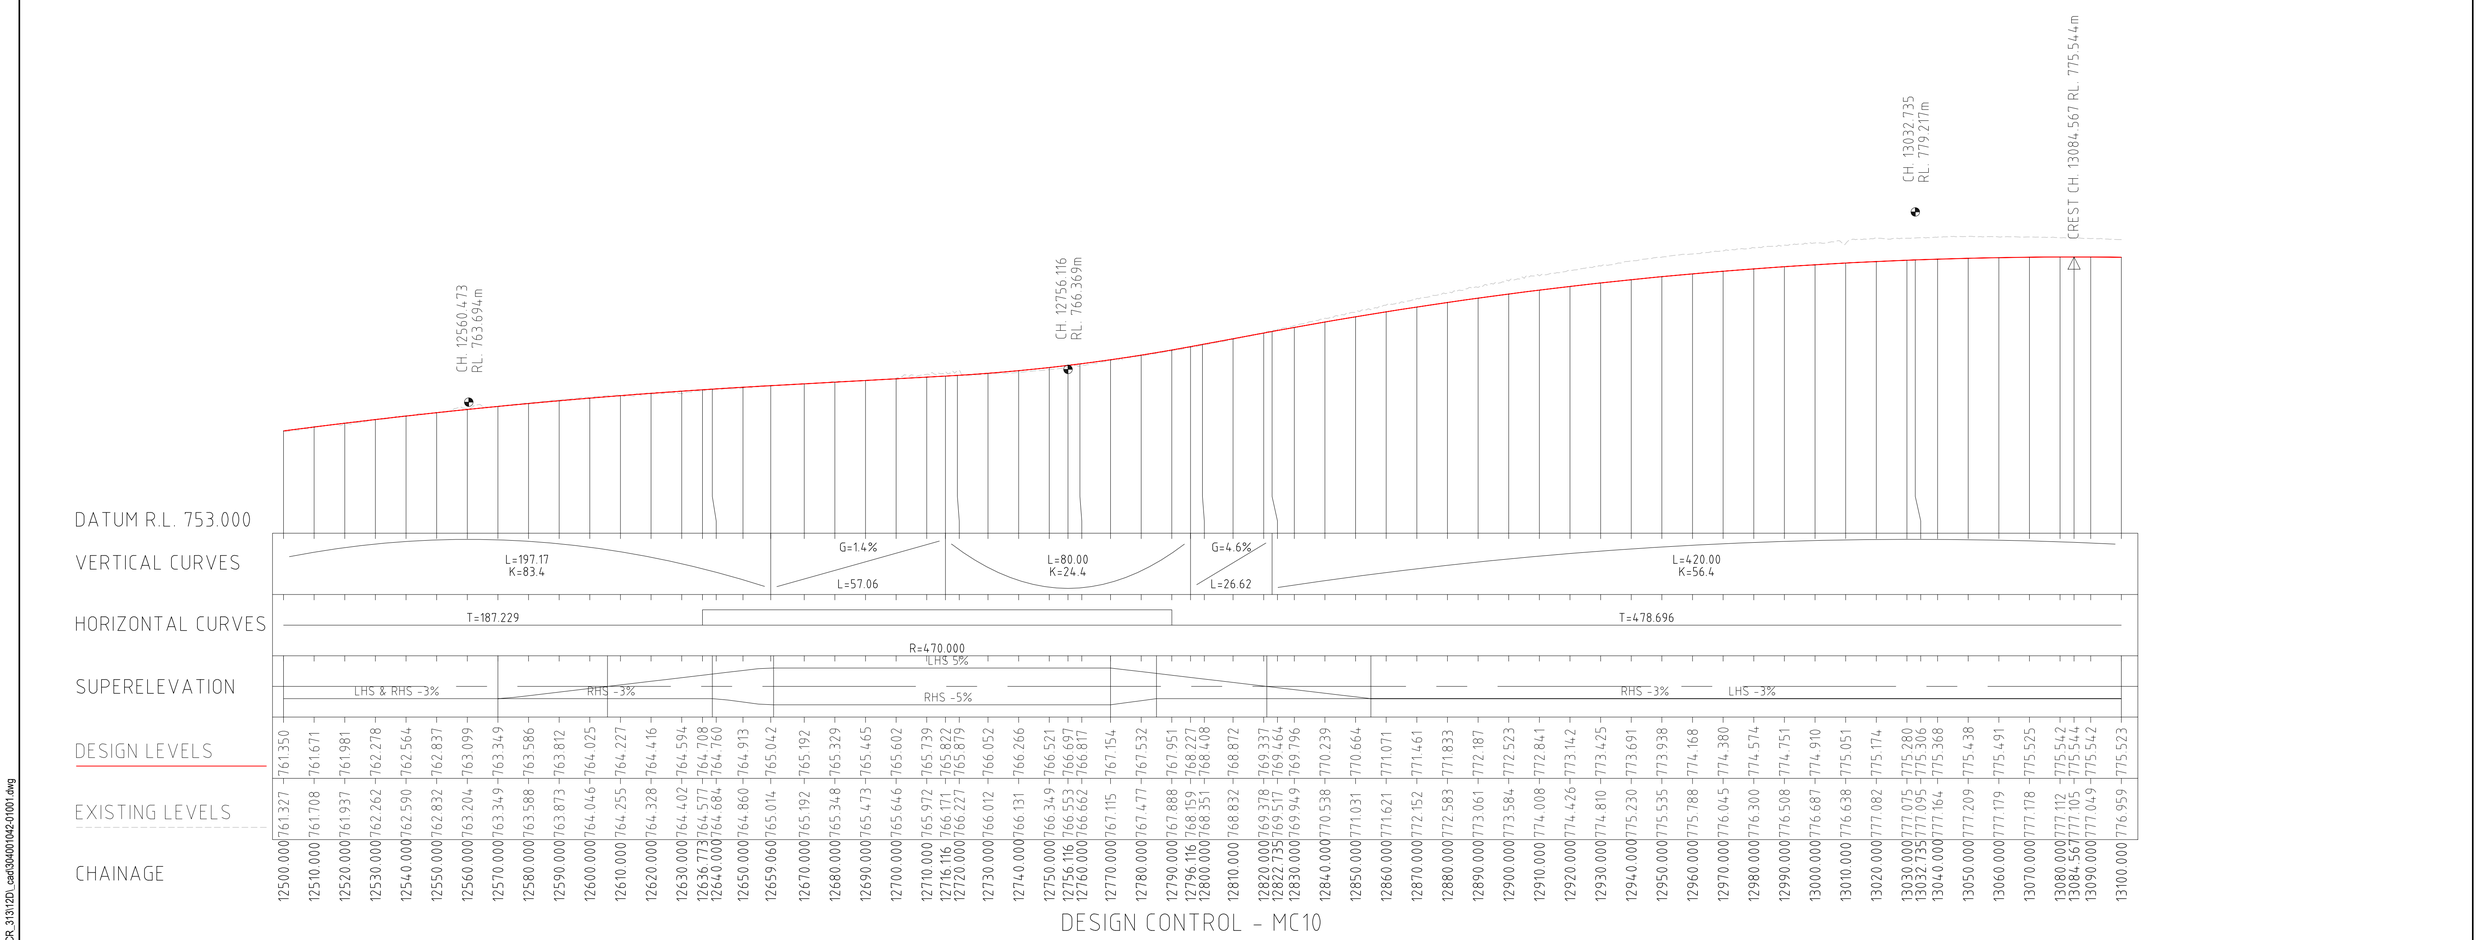

0 20 40 60 80 100m
SCALE: 1:1000 @A1

0 5 10 15 20 25m
SCALE: 1:250 @A1

Rev.	Date	Description	Des.	Verif.	Appd.
A	08/11/2024	DRAFT ISSUE FOR REVIEW	PDJ	JVL	SAS

QPRC

© Stantec Limited All Rights Reserved.
This document is produced by Stantec Limited solely for the benefit of and use by the client in accordance with the terms of the retainer. Stantec Limited does not and shall not assume any responsibility or liability whatsoever to any third party arising out of any use or reliance by third party on the content of this document.

Stantec
Stantec Australia Pty Ltd | ABN 17 007 820 322
Eastern Core, Level 4, 2 Constitution Ave
Canberra, ACT 2601
Tel: 02 6112 4500
Web: www.stantec.com/au

		Date
Drawn	PDJ	
Checked	JVL	
Designed	SW	
Verified		
Approved		

Client: QUEANBEYAN-PALERANG REGIONAL COUNCIL

Project: RFQ 2023-17
DUNNS CREEK ROAD
600 VAR-004- NO DUNNS CREEK ROAD

Title: OLD COOMA ROAD NORTH OF GOOGONG RD
LONGITUNDINAL SECTION (MC10) - SHEET 3 OF 10


Status: PRELIMINARY
NOT TO BE USED FOR CONSTRUCTION PURPOSES

Datum	Date	Scale	Size
-	November 2024	AS SHOWN	A1

Drawing Number: 304001042-SK-01003
Revision: A

XREFs: XREF-NDCR-200-DESN-RD-MC10-LSEC
CAD File: C:\12d\5\data\AU2012-PRTD\F01\304001042 NDCR_313\12D_cad\304001042-01001.dwg

DATE PLOTTED: 19 November 2024 3:26 PM BY: JEWELL, PHILLIP

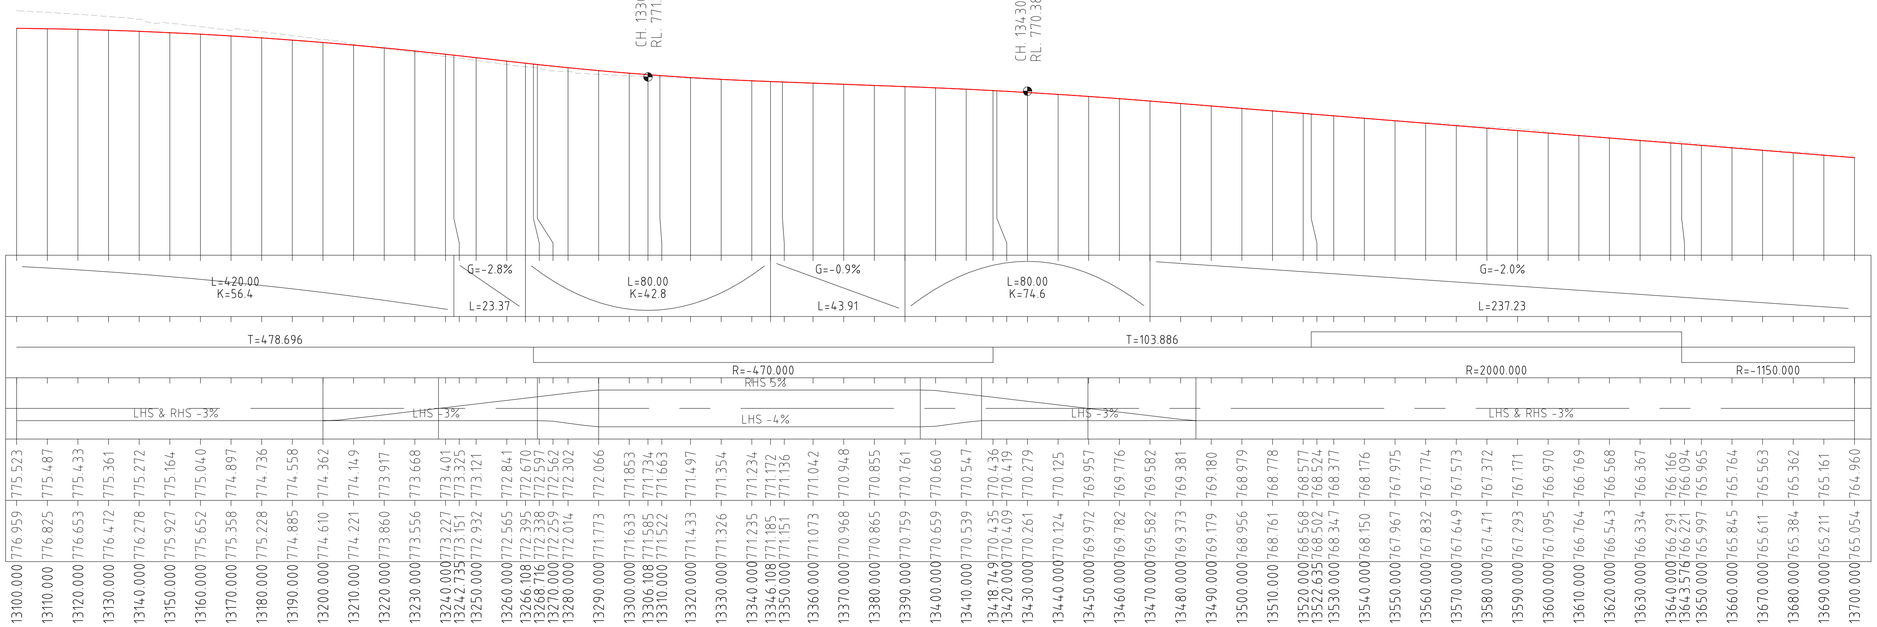

0 20 40 60 80 100m
SCALE: 1:1000 @A1

0 5 10 15 20 25m
SCALE: 1:250 @A1

Rev.	Date	Description	Des.	Verif.	Appd.
A	08/11/2024	DRAFT ISSUE FOR REVIEW	PDJ	JV	SAS

QPRC

© Stantec Limited All Rights Reserved.
This document is produced by Stantec Limited solely for the benefit of and use by the client in accordance with the terms of the retainer. Stantec Limited does not and shall not assume any responsibility or liability whatsoever to any third party arising out of any use or reliance by third party on the content of this document.

Stantec
Stantec Australia Pty Ltd | ABN 17 007 820 322
Eastern Core, Level 4, 2 Constitution Ave
Canberra, ACT 2601
Tel: 02 6112 4500
Web: www.stantec.com/au

		Date
Drawn	PDJ	
Checked	JVL	
Designed	SW	
Verified		
Approved		

Client: QUEANBEYAN-PALERANG REGIONAL COUNCIL

Project: RFQ 2023-17
DUNNS CREEK ROAD
600 VAR-004- NO DUNNS CREEK ROAD

Title: OLD COOMA ROAD NORTH OF GOOGONG RD
LONGITUDINAL SECTION (MC10) - SHEET 4 OF 10


Status: PRELIMINARY
NOT TO BE USED FOR CONSTRUCTION PURPOSES

Datum	Date	Scale	Size
-	November 2024	AS SHOWN	A1

Drawing Number: 304001042-SK-01004
Revision: A

XREF's: XREF-NDCR-200-DESN-RD-MC10-LSEC
CAD File: C:\12dSdata\AU2012-PBTDF01\304001042 NDCR_313\12D_cad\304001042-01001.dwg

DATE PLOTTED: 19 November 2024 3:26 PM BY: JEWELL, PHILLIP

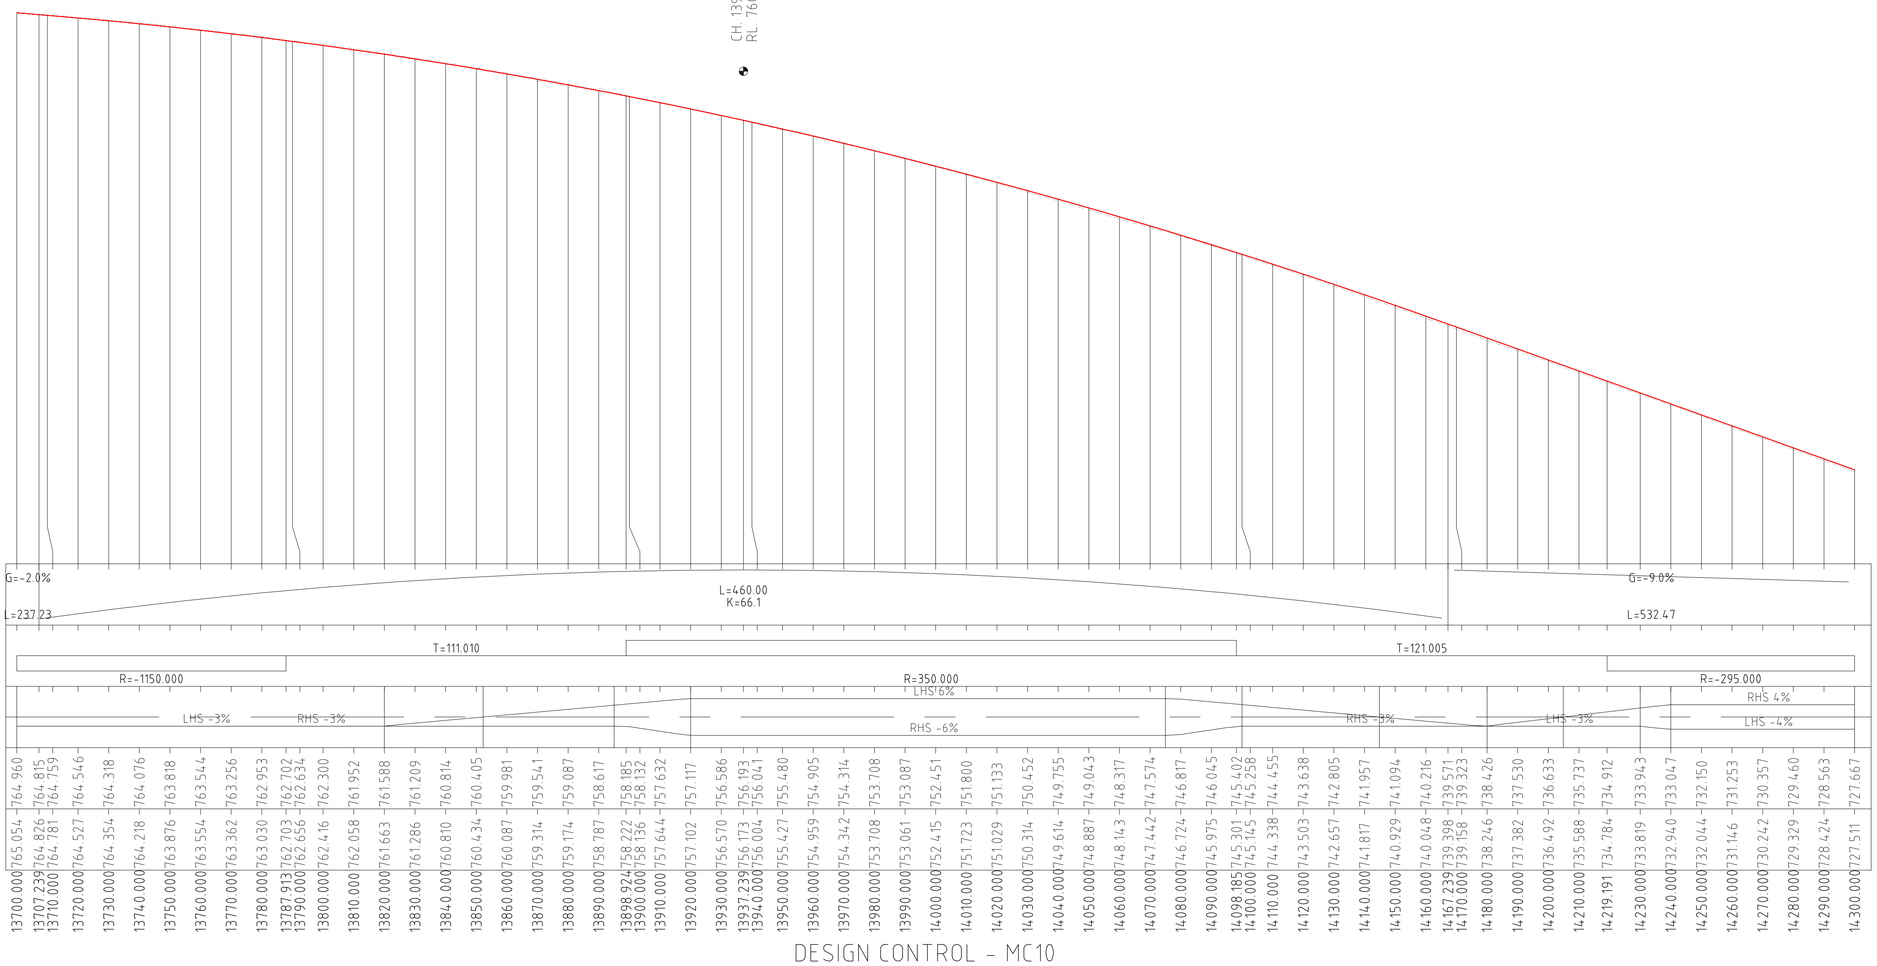

DESIGN CONTROL - MC10

0 20 40 60 80 100m
SCALE: 1:1000 @A1

0 5 10 15 20 25m
SCALE: 1:250 @A1

Rev.	Date	Description	Des.	Verif.	Appd.
A	08/11/2024	DRAFT ISSUE FOR REVIEW	PDJ	JV	SAS

QPRC

© Stantec Limited All Rights Reserved.
This document is produced by Stantec Limited solely for the benefit of and use by the client in accordance with the terms of the retainer. Stantec Limited does not and shall not assume any responsibility or liability whatsoever to any third party arising out of any use or reliance by third party on the content of this document.

Stantec
Stantec Australia Pty Ltd | ABN 17 007 820 322
Eastern Core, Level 4, 2 Constitution Ave
Canberra, ACT 2601
Tel: 02 6112 4500
Web: www.stantec.com/au

		Date
Drawn	PDJ	
Checked	JVL	
Designed	SW	
Verified		
Approved		

Client: QUEANBEYAN-PALERANG REGIONAL COUNCIL

Project: RFQ 2023-17
DUNNS CREEK ROAD
600 VAR-004- NO DUNNS CREEK ROAD

Title: OLD COOMA ROAD NORTH OF GOOGONG RD
LONGITUDINAL SECTION (MC10) - SHEET 5 OF 10


Status: PRELIMINARY
NOT TO BE USED FOR CONSTRUCTION PURPOSES

Datum	Date	Scale	Size
-	November 2024	AS SHOWN	A1

Drawing Number: 304001042-SK-01005
Revision: A

XREFs: XREF-NDCR-200-DESN-RD-MC10-LSEC
CAD File: C:\12d\5data\AU2012-PBTDF\01304001042 NDCR_313\12D_cad\304001042-01001.dwg

DATE PLOTTED: 19 November 2024 3:26 PM BY: JEWELL, PHILLIP

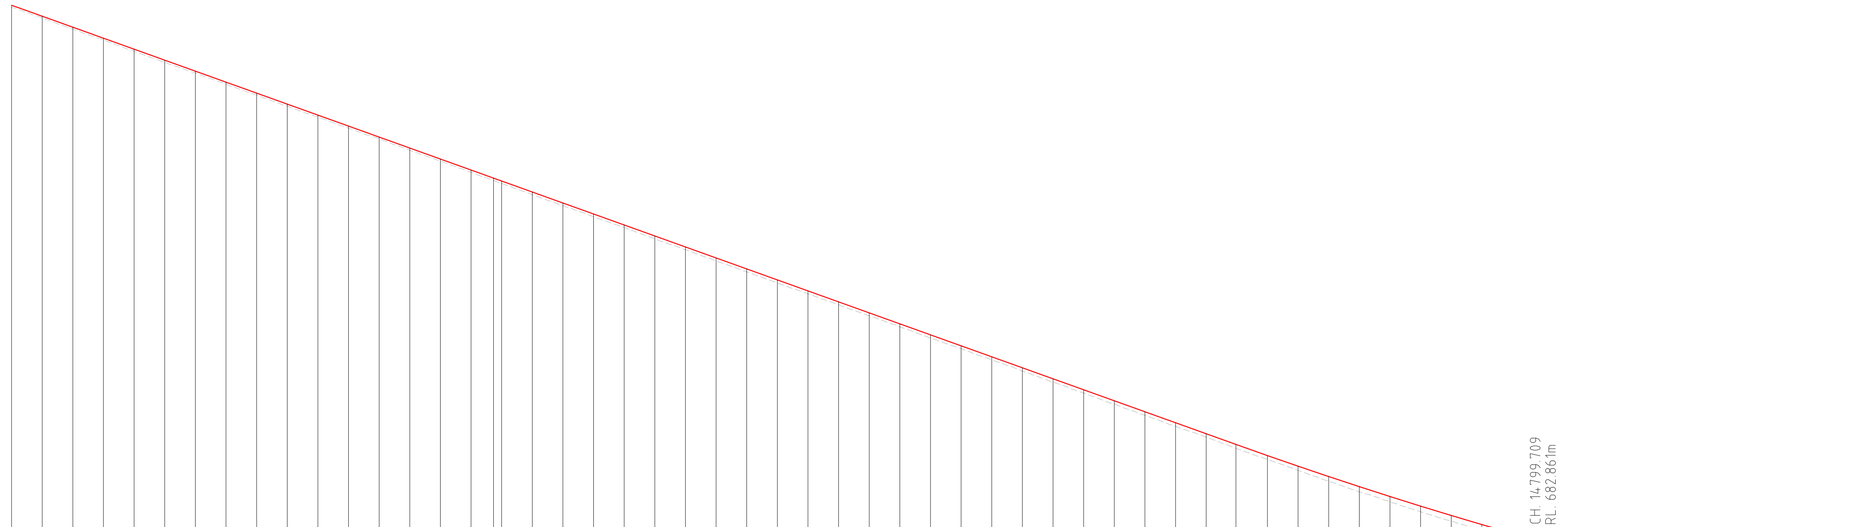

DATUM R.L. 670.000

VERTICAL CURVES

G=-9.0%
L=532.47
L=200.00
K=49.0
G=-4.9%
L=258.86

HORIZONTAL CURVES

T=374.888

R=-295.000
R=680.000

SUPERELEVATION

RHS 4%
LHS -4%
LHS -3%
LHS & RHS -3%
RHS -3%
LHS 3%

DESIGN LEVELS

EXISTING LEVELS

CHAINAGE

14300.000	14310.000	14320.000	14330.000	14340.000	14350.000	14360.000	14370.000	14380.000	14390.000	14400.000	14410.000	14420.000	14430.000	14440.000	14450.000	14457.338	14460.000	14470.000	14480.000	14490.000	14500.000	14510.000	14520.000	14530.000	14540.000	14550.000	14560.000	14570.000	14580.000	14590.000	14600.000	14610.000	14620.000	14630.000	14640.000	14650.000	14660.000	14670.000	14680.000	14690.000	14699.709	14710.000	14720.000	14730.000	14740.000	14750.000	14760.000	14770.000	14780.000	14790.000	14799.709	14810.000	14820.000	14830.000	14832.226	14840.000	14850.000	14860.000	14870.000	14880.000	14890.000	14900.000
727.667	726.770	725.874	724.977	724.080	723.184	722.287	721.390	720.494	719.597	718.700	717.804	716.907	716.010	715.114	714.217	713.559	713.321	712.424	711.527	710.631	709.734	708.837	707.941	707.044	706.147	705.251	704.354	703.458	702.561	701.664	700.768	699.871	698.974	698.078	697.181	696.284	695.388	694.491	693.594	692.698	691.827	690.915	690.050	689.205	688.380	687.576	686.793	686.029	685.286	684.564	683.882	683.180	682.519	681.878	681.738	681.258	680.658	680.078	679.519	678.981	678.463	677.965
727.511	726.638	725.716	724.831	723.910	723.011	722.134	721.225	720.328	719.436	718.548	717.636	716.751	715.832	714.943	714.032	713.364	713.136	712.200	711.310	710.424	709.524	708.603	707.717	706.813	705.910	705.011	704.111	703.225	702.325	701.411	700.504	699.643	698.729	697.817	696.905	696.022	695.116	694.208	693.300	692.431	691.512	690.606	689.711	688.828	687.943	687.146	686.335	685.566	684.809	684.103	683.424	682.746	682.095	681.513	681.375	680.975	680.382	679.972	679.433	678.973	678.487	677.984

DESIGN CONTROL - MC10

0 20 40 60 80 100m
SCALE: 1:1000 @A1

0 5 10 15 20 25m
SCALE: 1:250 @A1

Rev.	Date	Description	Des.	Verif.	Appd.
A	08/11/2024	DRAFT ISSUE FOR REVIEW	PDJ	JV	SAS

QPRC

© Stantec Limited All Rights Reserved.
This document is produced by Stantec Limited solely for the benefit of and use by the client in accordance with the terms of the retainer. Stantec Limited does not and shall not assume any responsibility or liability whatsoever to any third party arising out of any use or reliance by third party on the content of this document.

Stantec
Stantec Australia Pty Ltd | ABN 17 007 820 322
Eastern Core, Level 4, 2 Constitution Ave
Canberra, ACT 2601
Tel: 02 6112 4500
Web: www.stantec.com/au

Drawn	PDJ	Date
Checked	JVL	Date
Designed	SW	Date
Verified		Date
Approved		

Client: QUEANBEYAN-PALERANG REGIONAL COUNCIL

Project: RFQ 2023-17
DUNNS CREEK ROAD
600 VAR-004- NO DUNNS CREEK ROAD

Title: OLD COOMA ROAD NORTH OF GOOGONG RD
LONGITUDINAL SECTION (MC10) - SHEET 6 OF 10


Status: PRELIMINARY
NOT TO BE USED FOR CONSTRUCTION PURPOSES

Datum	Date	Scale	Size
-	November 2024	AS SHOWN	A1

Drawing Number: 304001042-SK-01006
Revision: A

XREFs: XREF-NDCR-200-DESN-RD-MC10-LSEC
CAD File: C:\12dS\data\AU2012-PBTDF01\304001042 NDCR_313\12D_cad\304001042-01901.dwg

DATE PLOTTED: 19 November 2024 3:26 PM BY : JEWELL, PHILLIP

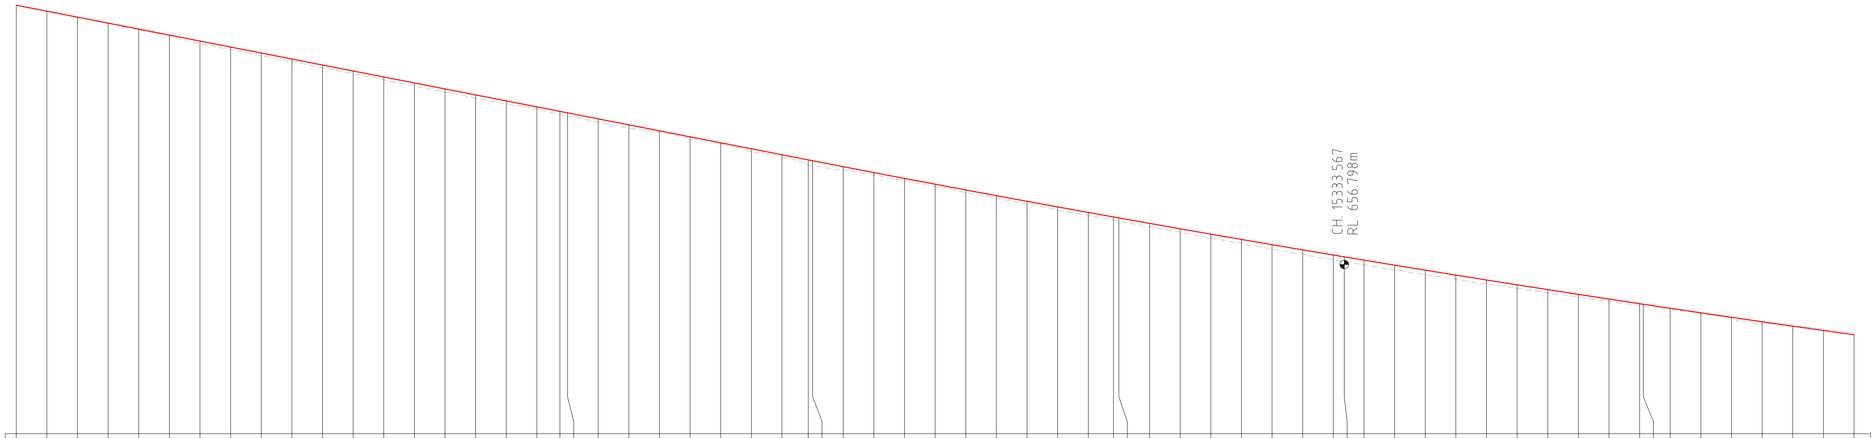

DATUM R.L. 643.000

VERTICAL CURVES: G=-4.9% L=258.86; L=350.00 K=243.2

HORIZONTAL CURVES: T=180.724; T=204.185

SUPERELEVATION: R=680.000 LHS 3% RHS -3%; R=-680.000 RHS 3% LHS -3%; LHS & RHS -3%

DESIGN LEVELS

EXISTING LEVELS

CHAINAGE

CHAINAGE	DESIGN LEVEL	EXISTING LEVEL
14900.000	677.984	677.965
14910.000	677.460	677.476
14920.000	676.948	676.988
14930.000	676.496	676.500
14940.000	675.945	676.012
14950.000	675.397	675.524
14960.000	674.827	675.035
14970.000	674.356	674.547
14980.000	673.846	674.059
14990.000	673.363	673.571
15000.000	672.860	673.083
15010.000	672.368	672.595
15020.000	671.869	672.106
15030.000	671.357	671.618
15040.000	670.877	671.130
15050.000	670.385	670.642
15060.000	669.896	670.154
15070.000	669.500	669.665
15077.504	669.038	669.299
15080.000	668.932	669.177
15090.000	668.414	668.689
15100.000	667.939	668.201
15110.000	667.596	667.713
15120.000	667.089	667.224
15130.000	666.637	666.736
15140.000	666.014	666.248
15150.000	665.593	665.760
15158.567	664.958	665.341
15160.000	664.888	665.272
15170.000	664.550	664.786
15180.000	664.121	664.305
15190.000	663.642	663.827
15200.000	663.169	663.354
15210.000	662.686	662.885
15220.000	662.201	662.420
15230.000	661.744	661.959
15240.000	661.258	661.502
15250.000	660.781	661.050
15258.228	660.422	660.680
15260.000	660.343	660.601
15270.000	659.888	660.157
15280.000	659.422	659.716
15290.000	658.973	659.280
15300.000	658.564	658.848
15310.000	658.059	658.420
15320.000	657.679	657.996
15330.000	657.191	657.576
15333.567	657.026	657.428
15340.000	656.792	657.161
15350.000	656.340	656.749
15360.000	655.974	656.342
15370.000	655.610	655.938
15380.000	655.234	655.539
15390.000	654.852	655.144
15400.000	654.477	654.753
15410.000	654.128	654.366
15420.000	653.798	653.983
15430.000	653.444	653.605
15431.213	653.398	653.559
15440.000	653.111	653.230
15450.000	652.785	652.860
15460.000	652.372	652.494
15470.000	651.970	652.131
15480.000	651.744	651.773
15490.000	651.516	651.419
15500.000	651.198	651.069

DESIGN CONTROL - MC10

SCALE: 1:1000 @A1 (0 20 40 60 80 100m)

SCALE: 1:250 @A1 (0 5 10 15 20 25m)

Rev.	Date	Description	Des.	Verif.	Appd.
A	08/11/2024	DRAFT ISSUE FOR REVIEW	PDJ	JV	SAS

QPRC

© Stantec Limited All Rights Reserved.
This document is produced by Stantec Limited solely for the benefit of and use by the client in accordance with the terms of the retainer. Stantec Limited does not and shall not assume any responsibility or liability whatsoever to any third party arising out of any use or reliance by third party on the content of this document.

Stantec
Stantec Australia Pty Ltd | ABN 17 007 820 322
Eastern Core, Level 4, 2 Constitution Ave
Canberra, ACT 2601
Tel: 02 6112 4500
Web: www.stantec.com/au

Drawn	PDJ	Date
Checked	JVL	Date
Designed	SW	Date
Verified		Date
Approved		

Client: QUEANBEYAN-PALERANG REGIONAL COUNCIL

Project: RFQ 2023-17
DUNNS CREEK ROAD
600 VAR-004- NO DUNNS CREEK ROAD

Title: OLD COOMA ROAD NORTH OF GOOGONG RD
LONGITUDINAL SECTION (MC10) - SHEET 7 OF 10

Status: PRELIMINARY
NOT TO BE USED FOR CONSTRUCTION PURPOSES


Datum	Date	Scale	Size
-	November 2024	AS SHOWN	A1

Drawing Number: 304001042-SK-01007

Revision: A

XREFs: XREF-NDCR-200-DESN-RD-MC10-LSEC
CAD File: C:\12\05\data\AU\20\12-PBTDF\91\304001042 NDCR_313\12D_cad\304001042-01001.dwg

DATE PLOTTED: 19 November 2024 3:26 PM BY: JEWELL, PHILLIP

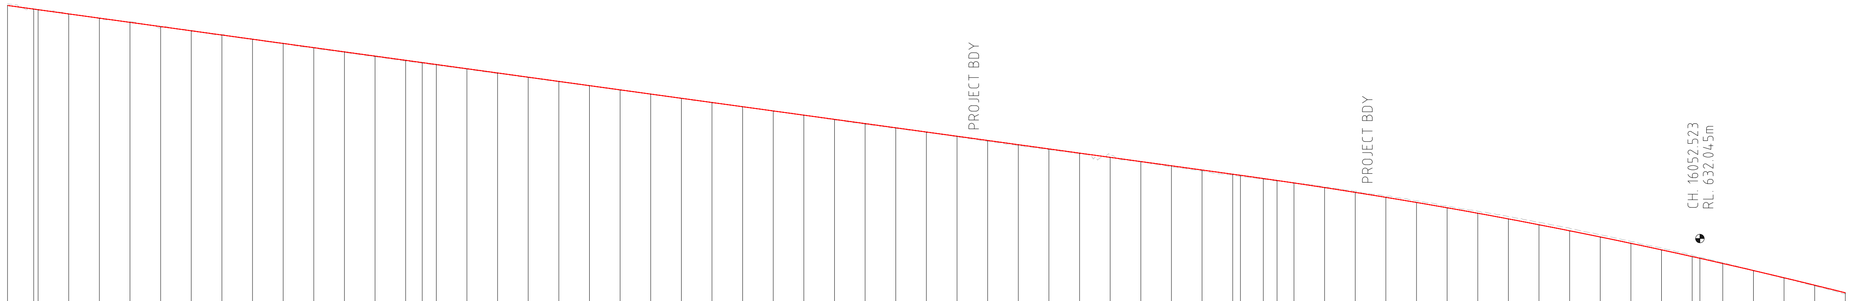

DATUM R.L. 620.000

VERTICAL CURVES: L=350.00 K=243.2; G=-3.4%; L=393.96; L=300.00 K=69.9

HORIZONTAL CURVES: T=204.185; T=56.357

SUPERELEVATION: R=360.000; R=-230.000; LHS & RHS -3%; LHS 3%; RHS -3%; LHS & RHS -3%; LHS -3%; RHS 4%; LHS -4%

DESIGN LEVELS / EXISTING LEVELS

CHAINAGE

CHAINAGE	DESIGN LEVEL	EXISTING LEVEL
15500.000	651.198	651.069
15508.567	650.793	650.773
15510.000	650.746	650.724
15520.000	650.368	650.379
15530.000	649.990	650.035
15540.000	649.747	649.691
15550.000	649.256	649.346
15560.000	649.034	649.002
15570.000	648.693	648.658
15580.000	648.342	648.314
15590.000	647.983	647.969
15600.000	647.608	647.625
15610.000	647.235	647.281
15620.000	646.891	646.936
15630.000	646.539	646.592
15635.398	646.364	646.406
15640.000	646.210	646.248
15650.000	645.880	645.903
15660.000	645.500	645.559
15670.000	645.191	645.215
15680.000	644.848	644.871
15690.000	644.500	644.526
15700.000	644.158	644.182
15710.000	643.837	643.838
15720.000	643.483	643.493
15730.000	643.129	643.149
15740.000	642.795	642.805
15750.000	642.447	642.461
15760.000	642.126	642.116
15770.000	641.725	641.772
15780.000	641.386	641.428
15790.000	641.028	641.083
15800.000	640.701	640.739
15810.000	640.356	640.395
15820.000	639.991	640.051
15830.000	639.641	639.706
15840.000	639.315	639.362
15850.000	638.962	639.018
15860.000	638.884	638.673
15870.000	638.315	638.329
15880.000	637.878	637.985
15890.000	637.560	637.641
15900.000	637.213	637.296
15902.523	637.121	637.209
15910.000	636.896	636.948
15914.483	636.747	636.787
15920.000	636.617	636.586
15930.000	636.251	636.209
15940.000	635.925	635.819
15950.000	635.503	635.414
15960.000	635.136	634.994
15970.000	634.726	634.560
15980.000	634.267	634.113
15990.000	633.836	633.650
16000.000	633.382	633.174
16010.000	632.893	632.683
16020.000	632.353	632.178
16030.000	631.806	631.658
16040.000	631.282	631.124
16050.000	630.698	630.576
16052.523	630.522	630.436
16060.000	630.082	630.014
16070.000	629.429	629.437
16080.000	628.831	628.846
16090.000	628.195	628.241
16100.000	627.526	627.621

DESIGN CONTROL - MC10

0 20 40 60 80 100m
SCALE: 1:1000 @A1

0 5 10 15 20 25m
SCALE: 1:250 @A1

Rev.	Date	Description	Des.	Verif.	Appd.
A	08/11/2024	DRAFT ISSUE FOR REVIEW	PDJ	JV	SAS

QPRC

© Stantec Limited All Rights Reserved.
This document is produced by Stantec Limited solely for the benefit of and use by the client in accordance with the terms of the retainer. Stantec Limited does not and shall not assume any responsibility or liability whatsoever to any third party arising out of any use or reliance by third party on the content of this document.

Stantec
Stantec Australia Pty Ltd | ABN 17 007 820 322
Eastern Core, Level 4, 2 Constitution Ave
Canberra, ACT 2601
Tel: 02 6112 4500
Web: www.stantec.com/au

Drawn	PDJ	Date
Checked	JVL	Date
Designed	SW	Date
Verified		Date
Approved		

Client: QUEANBEYAN-PALERANG REGIONAL COUNCIL

Project: RFQ 2023-17
DUNNS CREEK ROAD
600 VAR-004- NO DUNNS CREEK ROAD

Title: OLD COOMA ROAD NORTH OF GOOGONG RD
LONGITUDINAL SECTION (MC10) - SHEET 8 OF 10


Status: PRELIMINARY
NOT TO BE USED FOR CONSTRUCTION PURPOSES

Datum	Date	Scale	Size
-	November 2024	AS SHOWN	A1

Drawing Number: 304001042-SK-01008
Revision: A

XREFs: XREF-NDCR-200-DESN-RD-MC10-LSEC
CAD File: C:\12d\5data\AU\20112-PBTDF\01\304001042 NDCR_313\12D_cad\304001042-01001.dwg

DATE PLOTTED: 19 November 2024 3:26 PM BY: JEWELL, PHILLIP

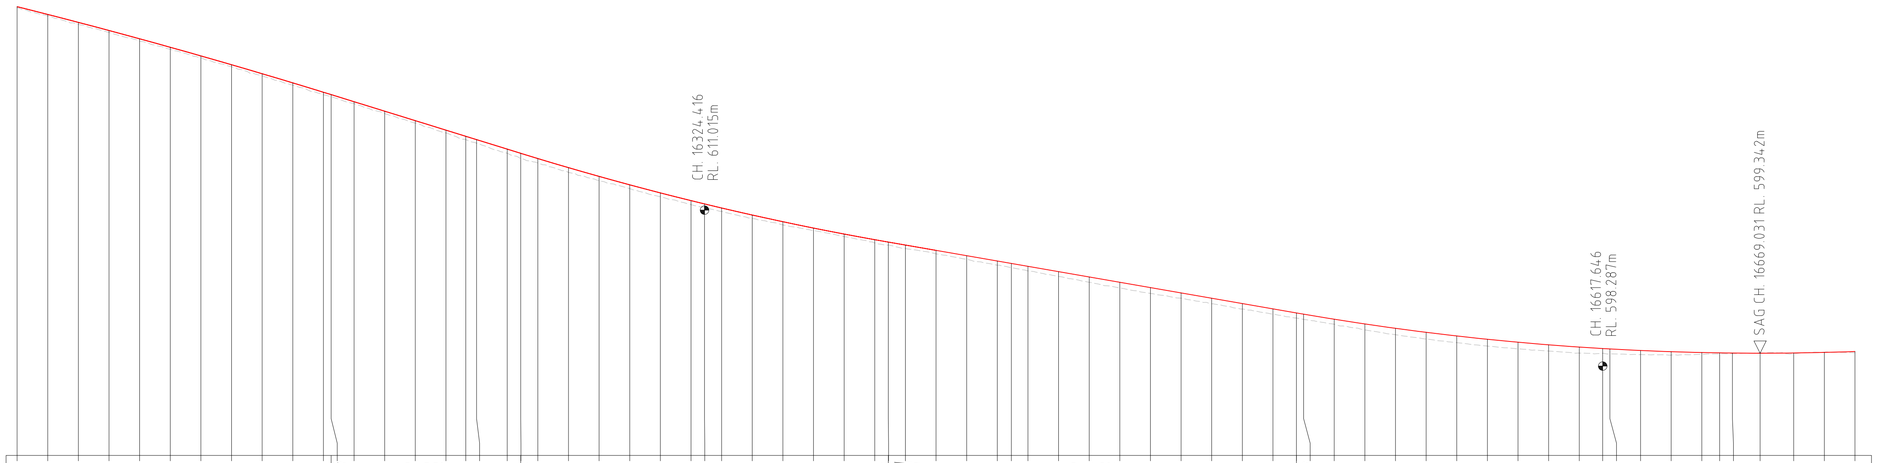

DATUM R.L. 591.000

VERTICAL CURVES: L=300.00 K=69.9 | G=-7.7% L=61.89 | L=120.00 K=35.4 | G=-4.3% L=133.23 | L=200.00 K=34.9

HORIZONTAL CURVES: T=74.170 R=-230.000 | R=1200.000 | R=-310.000 | T=88.657

SUPERELEVATION: RHS 4% / LHS -4% | LHS -3% | LHS & RHS -3%

CHAINAGE	DESIGN LEVELS	EXISTING LEVELS
16100.000	627.621	627.526
16110.000	626.987	626.858
16120.000	626.339	626.171
16130.000	625.676	625.519
16140.000	624.999	624.825
16150.000	624.308	624.143
16160.000	623.603	623.437
16170.000	622.883	622.718
16180.000	622.149	621.978
16190.000	621.400	621.216
16200.000	620.638	620.440
16202.523	620.443	620.285
16210.000	619.865	619.714
16220.000	619.091	618.904
16230.000	618.318	618.122
16240.000	617.544	617.309
16246.481	617.043	616.773
16250.000	616.771	616.476
16260.000	615.997	615.656
16264.416	615.656	615.241
16270.000	615.228	614.859
16280.000	614.485	614.091
16290.000	613.770	613.425
16300.000	613.083	612.774
16310.000	612.424	612.116
16320.000	611.794	611.463
16324.416	611.524	611.224
16330.000	611.191	610.907
16340.000	610.618	610.340
16350.000	610.072	609.813
16360.000	609.555	609.346
16370.000	609.066	608.856
16380.000	608.605	608.334
16384.416	608.411	608.160
16390.000	608.168	607.883
16400.000	607.734	607.451
16410.000	607.300	607.008
16420.000	606.866	606.530
16424.600	606.667	606.328
16430.000	606.432	606.061
16440.000	605.998	605.611
16450.000	605.564	605.128
16460.000	605.130	604.668
16470.000	604.696	604.218
16480.000	604.262	603.836
16490.000	603.828	603.380
16500.000	603.394	602.943
16510.000	602.960	602.524
16517.646	602.628	602.217
16520.000	602.527	602.103
16530.000	602.114	601.705
16540.000	601.729	601.251
16550.000	601.374	600.853
16560.000	601.047	600.501
16570.000	600.748	600.207
16580.000	600.479	599.926
16590.000	600.238	599.700
16600.000	600.026	599.518
16610.000	599.842	599.353
16617.646	599.721	599.336
16620.000	599.687	599.284
16630.000	599.561	599.232
16640.000	599.463	599.188
16650.000	599.394	599.256
16655.826	599.367	599.293
16660.000	599.354	599.307
16669.031	599.342	599.375
16680.000	599.360	599.296
16690.000	599.405	599.433
16700.000	599.480	599.383

DESIGN CONTROL - MC10

0 20 40 60 80 100m
SCALE: 1:1000 @A1

0 5 10 15 20 25m
SCALE: 1:250 @A1

Rev.	Date	Description	Des.	Verif.	Appd.
A	08/11/2024	DRAFT ISSUE FOR REVIEW	PDJ	JV	SAS

QPRC

© Stantec Limited All Rights Reserved.
This document is produced by Stantec Limited solely for the benefit of and use by the client in accordance with the terms of the retainer. Stantec Limited does not and shall not assume any responsibility or liability whatsoever to any third party arising out of any use or reliance by third party on the content of this document.

Stantec
Stantec Australia Pty Ltd | ABN 17 007 820 322
Eastern Core, Level 4, 2 Constitution Ave
Canberra, ACT 2601
Tel: 02 6112 4500
Web: www.stantec.com/au

Drawn	PDJ	Date
Checked	JVL	Date
Designed	SW	Date
Verified		Date
Approved		

Client: QUEANBEYAN-PALERANG REGIONAL COUNCIL

Project: RFQ 2023-17
DUNNS CREEK ROAD
600 VAR-004- NO DUNNS CREEK ROAD

Title: OLD COOMA ROAD NORTH OF GOOGONG RD
LONGITUDINAL SECTION (MC10) - SHEET 9 OF 10


Status: PRELIMINARY
NOT TO BE USED FOR CONSTRUCTION PURPOSES

Datum	Date	Scale	Size
-	November 2024	AS SHOWN	A1

Drawing Number: 304001042-SK-01009
Revision: A

XREFs: XREF-NDCR-200-DESN-RD-MC10-LSEC
CAD File: C:\12dSData\AU2012-PBTDF01\304001042 NDCR_313120_cad\304001042-01001.dwg

DATE PLOTTED: 19 November 2024 3:26 PM BY: JEWELL, PHILLIP

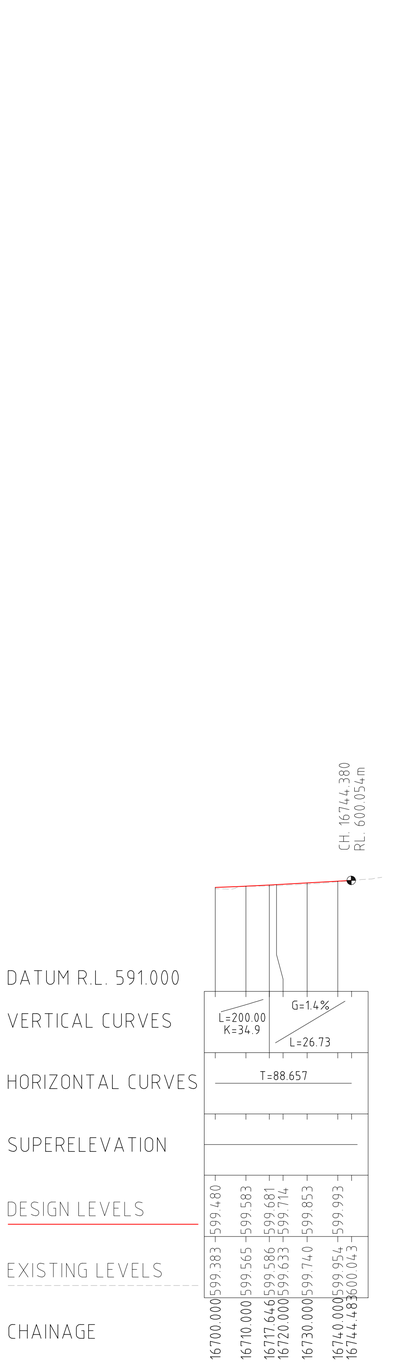

DESIGN CONTROL - MC10

0 20 40 60 80 100m
SCALE: 1:1000 @A1

0 5 10 15 20 25m
SCALE: 1:250 @A1

Rev.	Date	Description	Des.	Verif.	Appd.
A	08/11/2024	DRAFT ISSUE FOR REVIEW	PDJ	JV	SAS

QPRC

© Stantec Limited All Rights Reserved.
This document is produced by Stantec Limited solely for the benefit of and use by the client in accordance with the terms of the retainer. Stantec Limited does not and shall not assume any responsibility or liability whatsoever to any third party arising out of any use or reliance by third party on the content of this document.

Stantec
Stantec Australia Pty Ltd | ABN 17 007 820 322
Eastern Core, Level 4, 2 Constitution Ave
Canberra, ACT 2601
Tel: 02 6112 4500
Web: www.stantec.com/au

Drawn PDJ	Date
Checked JVL	Date
Designed SW	Date
Verified	Date
Approved	

Client: QUEANBEYAN-PALERANG REGIONAL COUNCIL

Project: RFQ 2023-17
DUNNS CREEK ROAD
600 VAR-004- NO DUNNS CREEK ROAD

Title: OLD COOMA ROAD NORTH OF GOOGONG RD
LONGITUDINAL SECTION (MC10) - SHEET 10 OF 10

Status: PRELIMINARY
NOT TO BE USED FOR CONSTRUCTION PURPOSES

Datum	Date	Scale	Size
-	November 2024	AS SHOWN	A1

Drawing Number: 304001042-SK-01010
Revision: A

XREF's: XREF-NDCR-200-DESN-RD-MC10-LSEC
CAD File: C:\12\5\data\AU2012-PBTDF01\304001042 NDCR_313\12D_cad\304001042-01001.dwg