
Appendix B Design Drawings

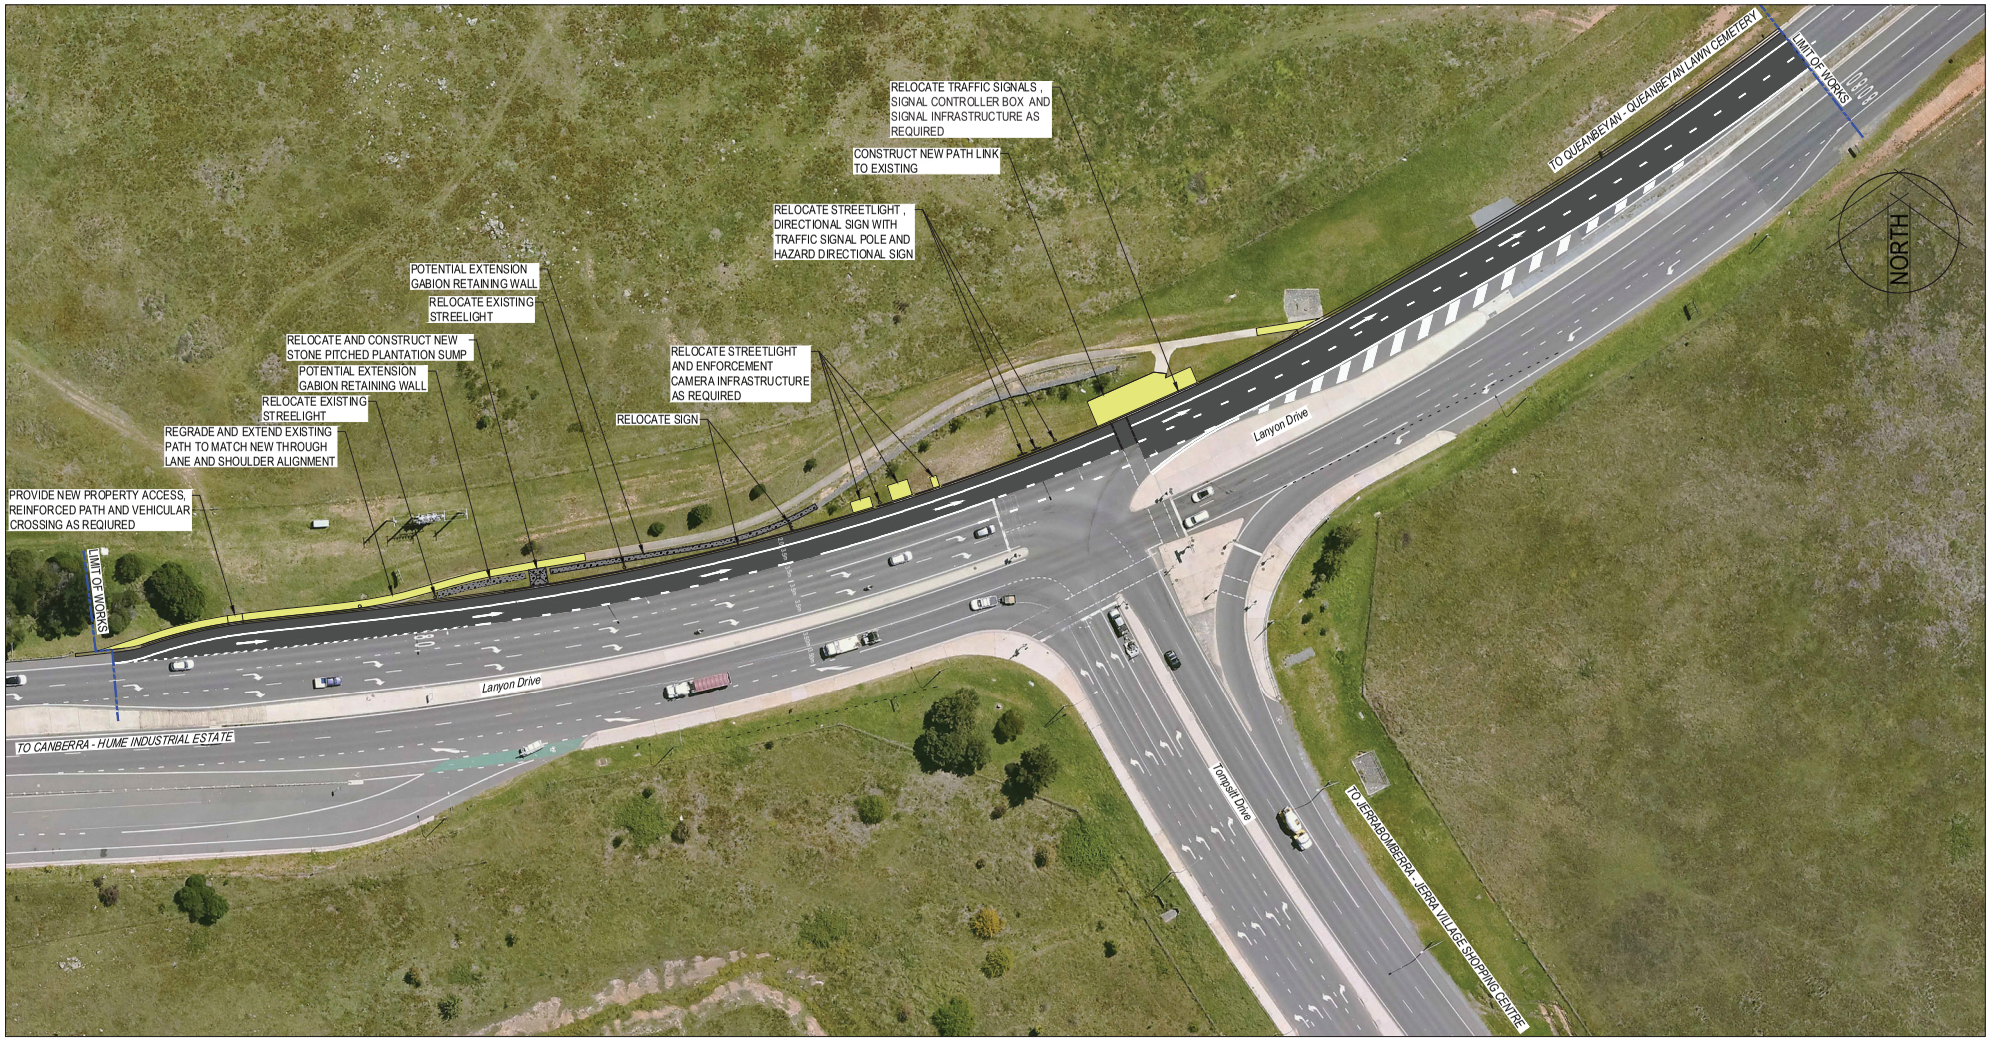

0 10 20 30 40 50m

SCALE 1:500 @A1

Rev.	Date	Description	Des.	Verif.	Appd.
A	24/04/2024	DRAFT ISSUE FOR REVIEW	DP	JV	SAS

© Stantec Limited All Rights Reserved.
This document is produced by Stantec Limited solely for the benefit of and use by the client in accordance with the terms of the retainer. Stantec Limited does not and shall not assume any responsibility or liability whatsoever to any third party arising out of any use or reliance by third party on the content of this document.

Stantec
Stantec Australia Pty Ltd | ABN 17 007 820 322
Eastern Core, Level 4, 2 Constitution Ave
Canberra, ACT 2601
Tel: 02 6112 4500
Web: www.stantec.com/au

Drawn	DP	Date 24/04/2024
Checked	JVL	Date 24/04/2024
Designed	DP	Date 24/04/2024
Verified	SAS	Date 24/04/2024
Approved	SAS	

Client: QUEANBEYAN-PALERANG REGIONAL COUNCIL

Project: RFQ 2023-17
DUNNS CREEK ROAD
RFQ-2023-17 DUNNS CREEK ROAD - ROAD CORRIDOR


Title: LANYON DRIVE - TOMPSITT DRIVE
INTERSECTION UPGRADE

Status: PRELIMINARY
NOT TO BE USED FOR CONSTRUCTION PURPOSES

Datum	Date	Scale	Size
-	February 2024	AS SHOWN	A1

Drawing Number: 304001042-PLAN-0100
Revision: A

DATE PLOTTED: 23 April 2024 2:29 PM BY: KAWADE, GOVIND
XREFS:
CAD File: C:\Users\gkawade\Stantec\Dunns Creek Road - Stantec Internal - Drawings\304001042 - Transfer\01 Lanyon Drive\304001042-PLAN-0100 LYD - Standard\304001042-PLAN-0100 LYD.dwg

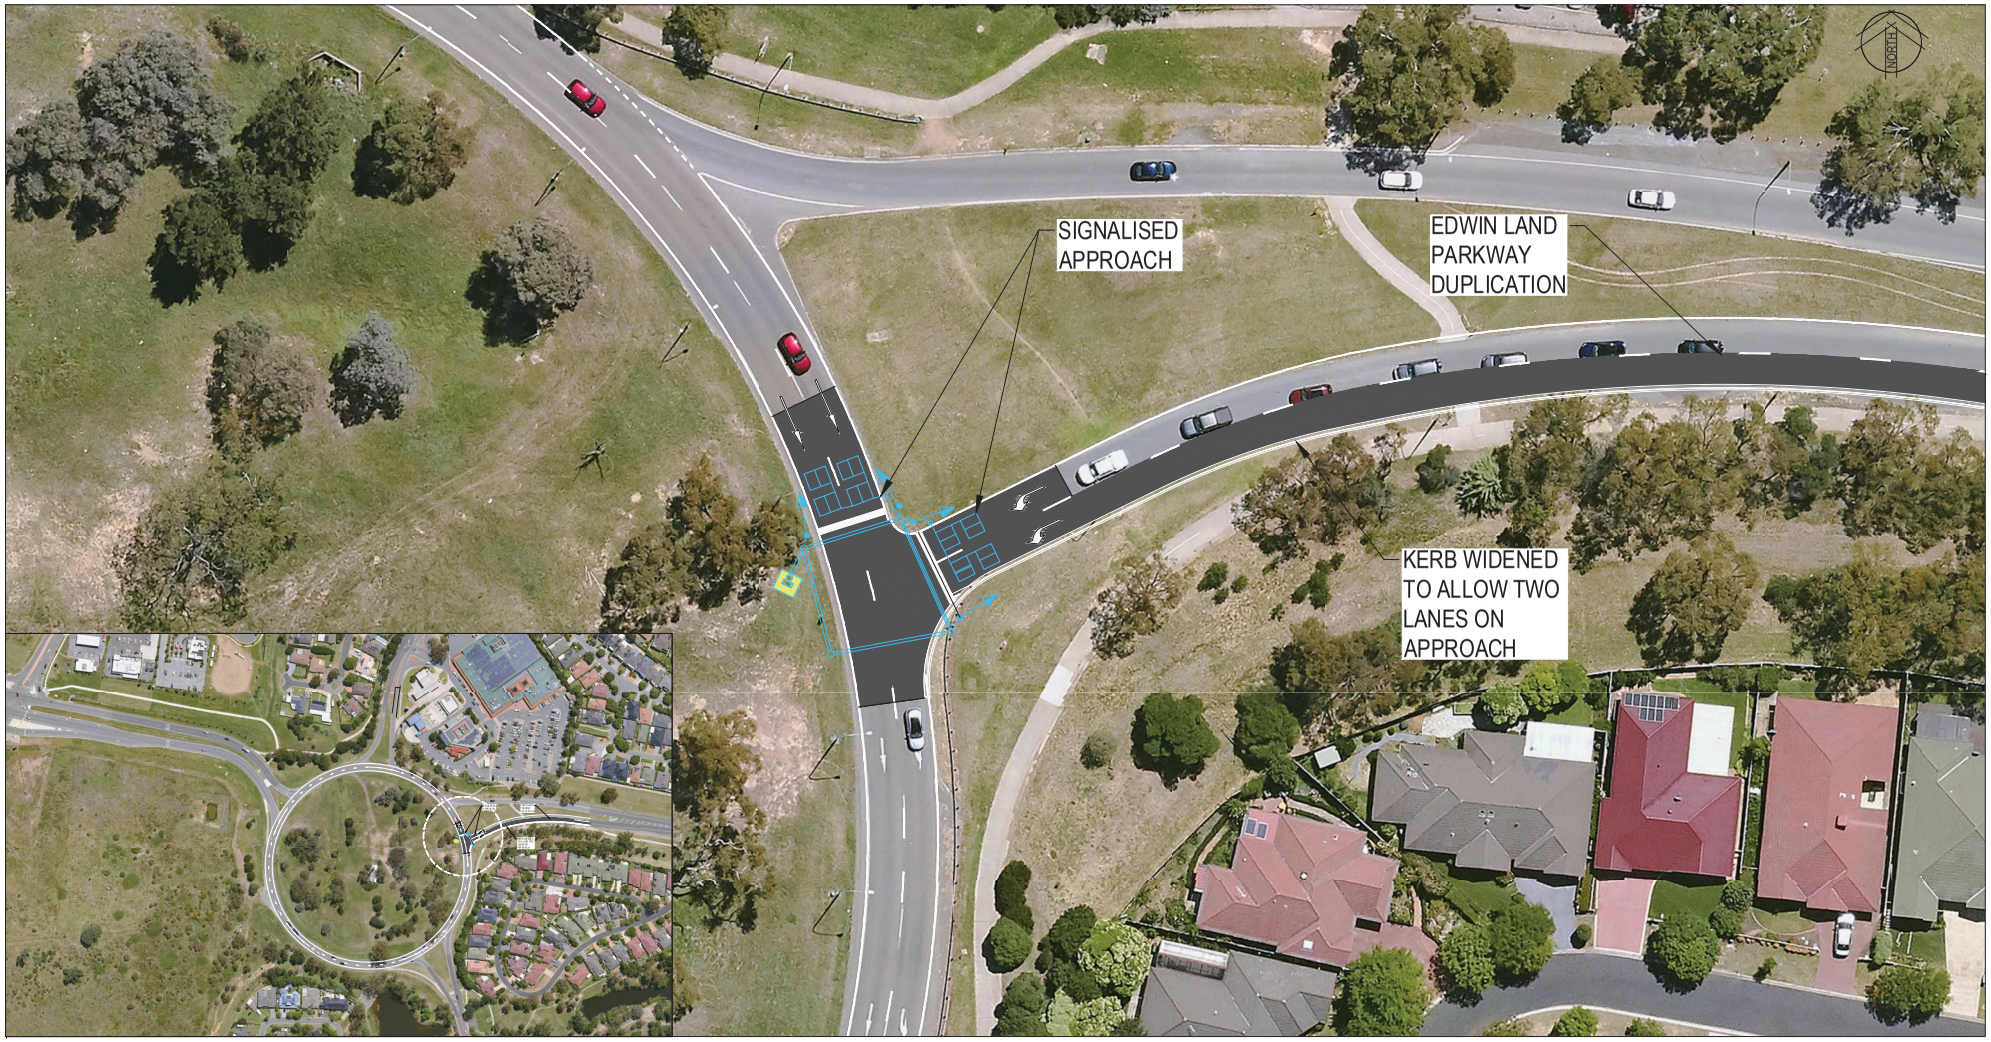

0 5 10 15 20 25m
SCALE 1:250 @A1

Rev.	Date	Description	Des.	Verif.	Appd.
A	24/04/2024	DRAFT ISSUE FOR REVIEW	DP	JV	SAS

© Stantec Limited All Rights Reserved.
This document is produced by Stantec Limited solely for the benefit of and use by the client in accordance with the terms of the retainer. Stantec Limited does not and shall not assume any responsibility or liability whatsoever to any third party arising out of any use or reliance by third party on the content of this document.

Stantec
Stantec Australia Pty Ltd | ABN 17 007 820 322
Eastern Core, Level 4, 2 Constitution Ave
Canberra, ACT 2601
Tel: 02 6112 4500
Web: www.stantec.com/au

Drawn	DP	Date 24/04/24
Checked	JVL	Date 24/04/24
Designed	DP	Date 24/04/24
Verified	SAS	Date 24/04/24
Approved	SAS	

Client: QUEANBEYAN-PALERANG REGIONAL COUNCIL
Project: RFQ 2023-17
DUNNS CREEK ROAD
RFQ-2023-17 DUNNS CREEK ROAD - ROAD CORRIDOR
Title: JERRABOMBERRA CIRCLE
SIGNAL APPROACH UPGRADE

Status: PRELIMINARY
NOT TO BE USED FOR CONSTRUCTION PURPOSES

Datum	Date	Scale	Size
-	April 2024	AS SHOWN	A1

Drawing Number: 304001042-SK-0110
Revision: A

XREFs:
CAD File: C:\Users\jkelkar\Stantec\Dunns Creek Road - Stantec Internal - Drawings\20240422 - Transfer\02a Jerra Circle approach signal\304001042-PLAN-0110 JERRA A3\304001042-PLAN-0110 JERRA A.dwg
DATE PLOTTED: 24 April 2024 10:09 AM BY: KELKAR, PIYUSH



NORTH

0 20 40 60 80 100m

SCALE 1:1000 @A1

Rev.	Date	Description	Des.	Verif.	Appd.
A	24/04/2024	DRAFT ISSUE FOR REVIEW	DP	JV	SAS

QPRC

© Stantec Limited All Rights Reserved.
This document is produced by Stantec Limited solely for the benefit of and use by the client in accordance with the terms of the retainer. Stantec Limited does not and shall not assume any responsibility or liability whatsoever to any third party arising out of any use or reliance by third party on the content of this document.

Stantec
Stantec Australia Pty Ltd | ABN 17 007 820 322
Eastern Core, Level 4, 2 Constitution Ave
Canberra, ACT 2601
Tel: 02 6112 4500
Web: www.stantec.com/au

Drawn	DP	Date 24/04/24
Checked	JVL	Date 24/04/24
Designed	DP	Date 24/04/24
Verified	SAS	Date 24/04/24
Approved	SAS	

Client: QUEANBEYAN-PALERANG REGIONAL COUNCIL

Project: RFQ 2023-17
DUNNS CREEK ROAD
RFQ-2023-17 DUNNS CREEK ROAD - ROAD CORRIDOR

Title: JERRABOMBERRA CIRCLE
FULL SIGNAL INTERSECTION UPGRADE


Status: PRELIMINARY
NOT TO BE USED FOR CONSTRUCTION PURPOSES

Datum	Date	Scale	Size
-	April 2024	AS SHOWN	A1

Drawing Number: 304001042-SK-0120

Revision: A

XREFs:
CAD File: C:\Users\jvanlohuizen\Stantec\Dunns Creek Road - Stantec Internal - Documents\Drawings\20240422 - Transfer\02b Jerra Circle signalised\304001042-PLAN-0120 JERRA_B_additional turn.dwg
DATE PLOTTED: 25 April 2024 11:41 PM BY: VAN LOHUIZEN, JACK

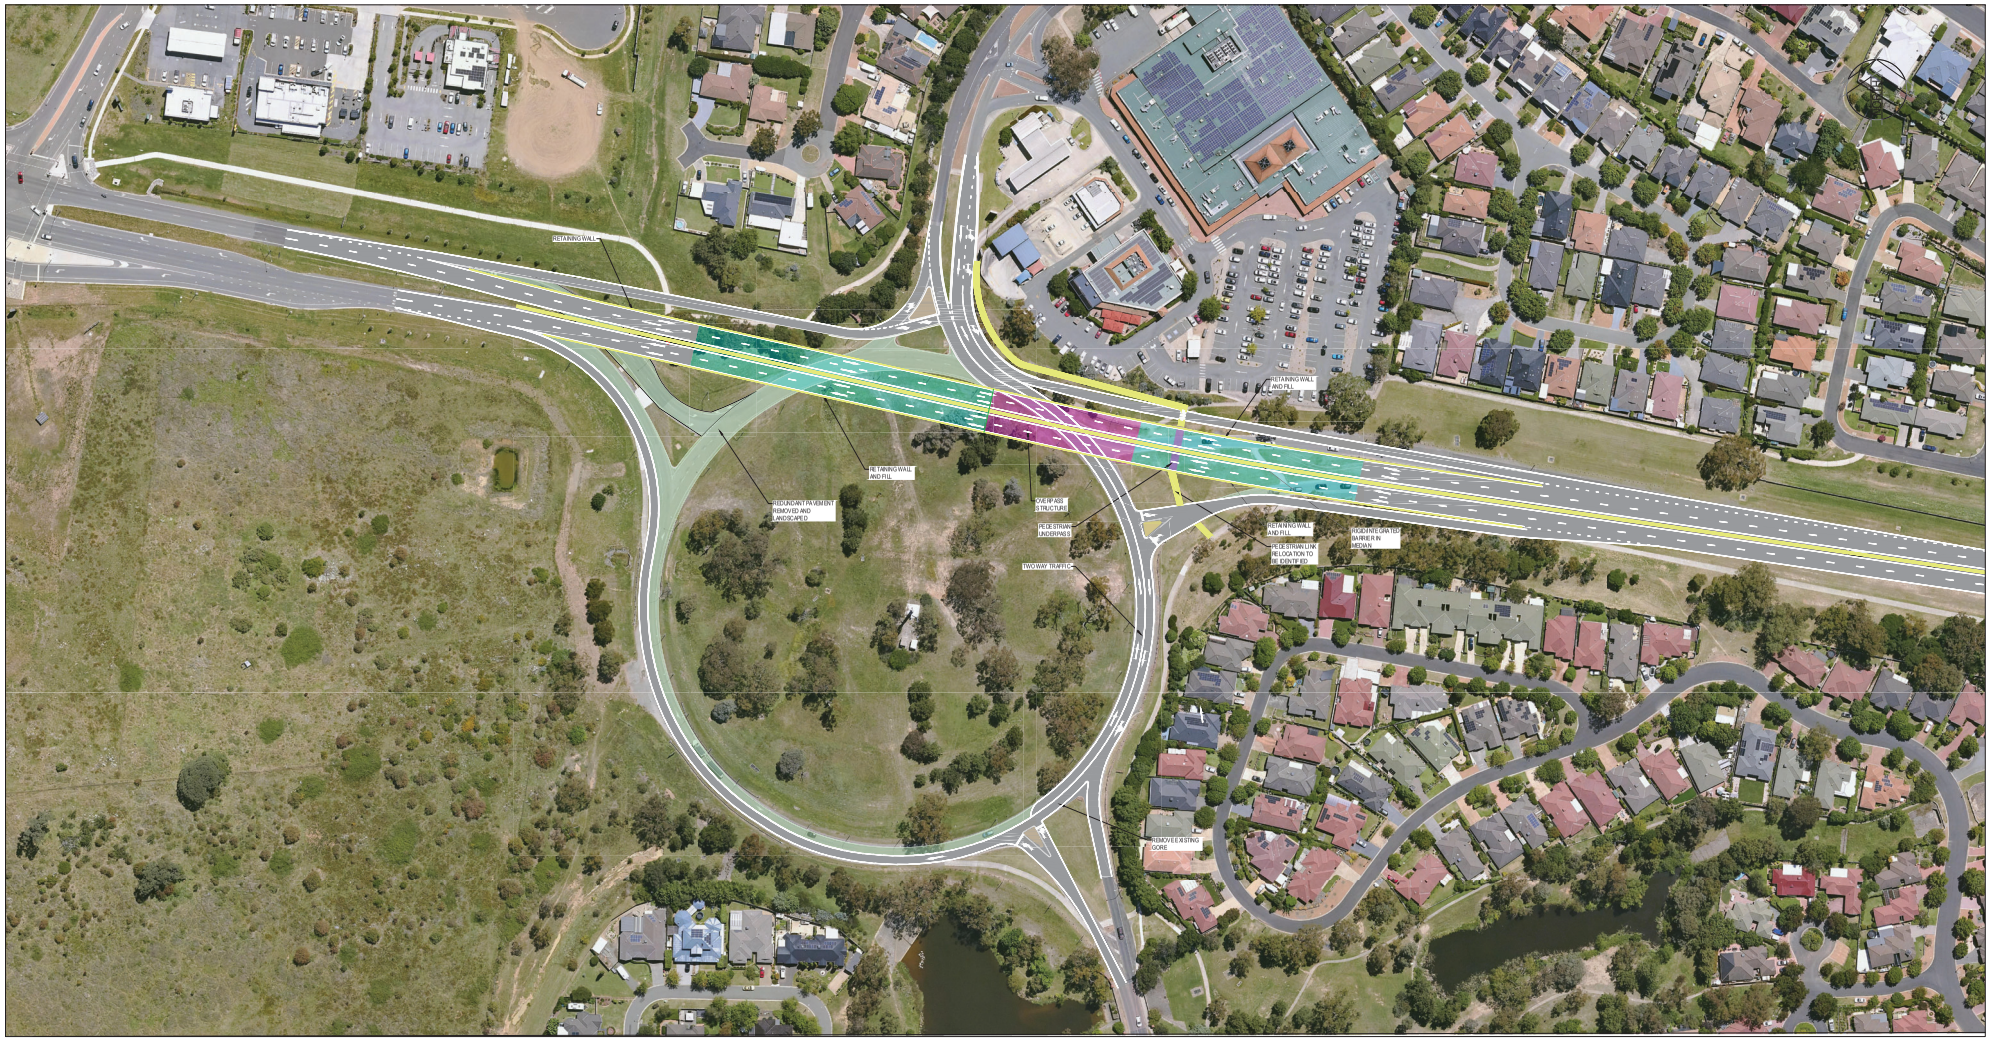

H: 0 20 40 60 80 100m
V: 0 2 3 4 5m
SCALE: H:1:1000 V:1:50 @A1

Rev.	Date	Description	Des.	Verif.	Appd.
A	24/04/2024	DRAFT ISSUE FOR REVIEW	DP	JV	SAS

QPRC

© Stantec Limited All Rights Reserved.
This document is produced by Stantec Limited solely for the benefit of and use by the client in accordance with the terms of the retainer. Stantec Limited does not and shall not assume any responsibility or liability whatsoever to any third party arising out of any use or reliance by third party on the content of this document.

Stantec
Stantec Australia Pty Ltd | ABN 17 007 820 322
Eastern Core, Level 4, 2 Constitution Ave
Canberra, ACT 2601
Tel: 02 6112 4500
Web: www.stantec.com/au

Drawn	DP	Date 24/04/24
Checked	JVL	Date 24/04/24
Designed	DP	Date 24/04/24
Verified	SAS	Date 24/04/24
Approved	SAS	

Client: QUEANBEYAN-PALERANG REGIONAL COUNCIL

Project: RFQ 2023-17
DUNNS CREEK ROAD
RFQ-2023-17 DUNNS CREEK ROAD - ROAD CORRIDOR

Title: JERRABOMBERRA CIRCLE
OVERPASS INTERSECTION UPGRADE
SHEET 1 OF 2


Status: PRELIMINARY
NOT TO BE USED FOR CONSTRUCTION PURPOSES

Datum	Date	Scale	Size
-	April 2024	AS SHOWN	A1

Drawing Number: 304001042-SK-0030
Revision: A

DATE PLOTTED: 25 April 2024 9:09 PM BY : VAN LOHUIZEN, JACK

XREFS:
CAD File: C:\Users\jvanlohuizen\Stantec\Dunns Creek Road - Stantec Internal - Documents\Drawings\20240422 - Transfer\02c Jerra Circle bypass\304001042-PLAN-0130 JERRA_C_REVISED.dwg

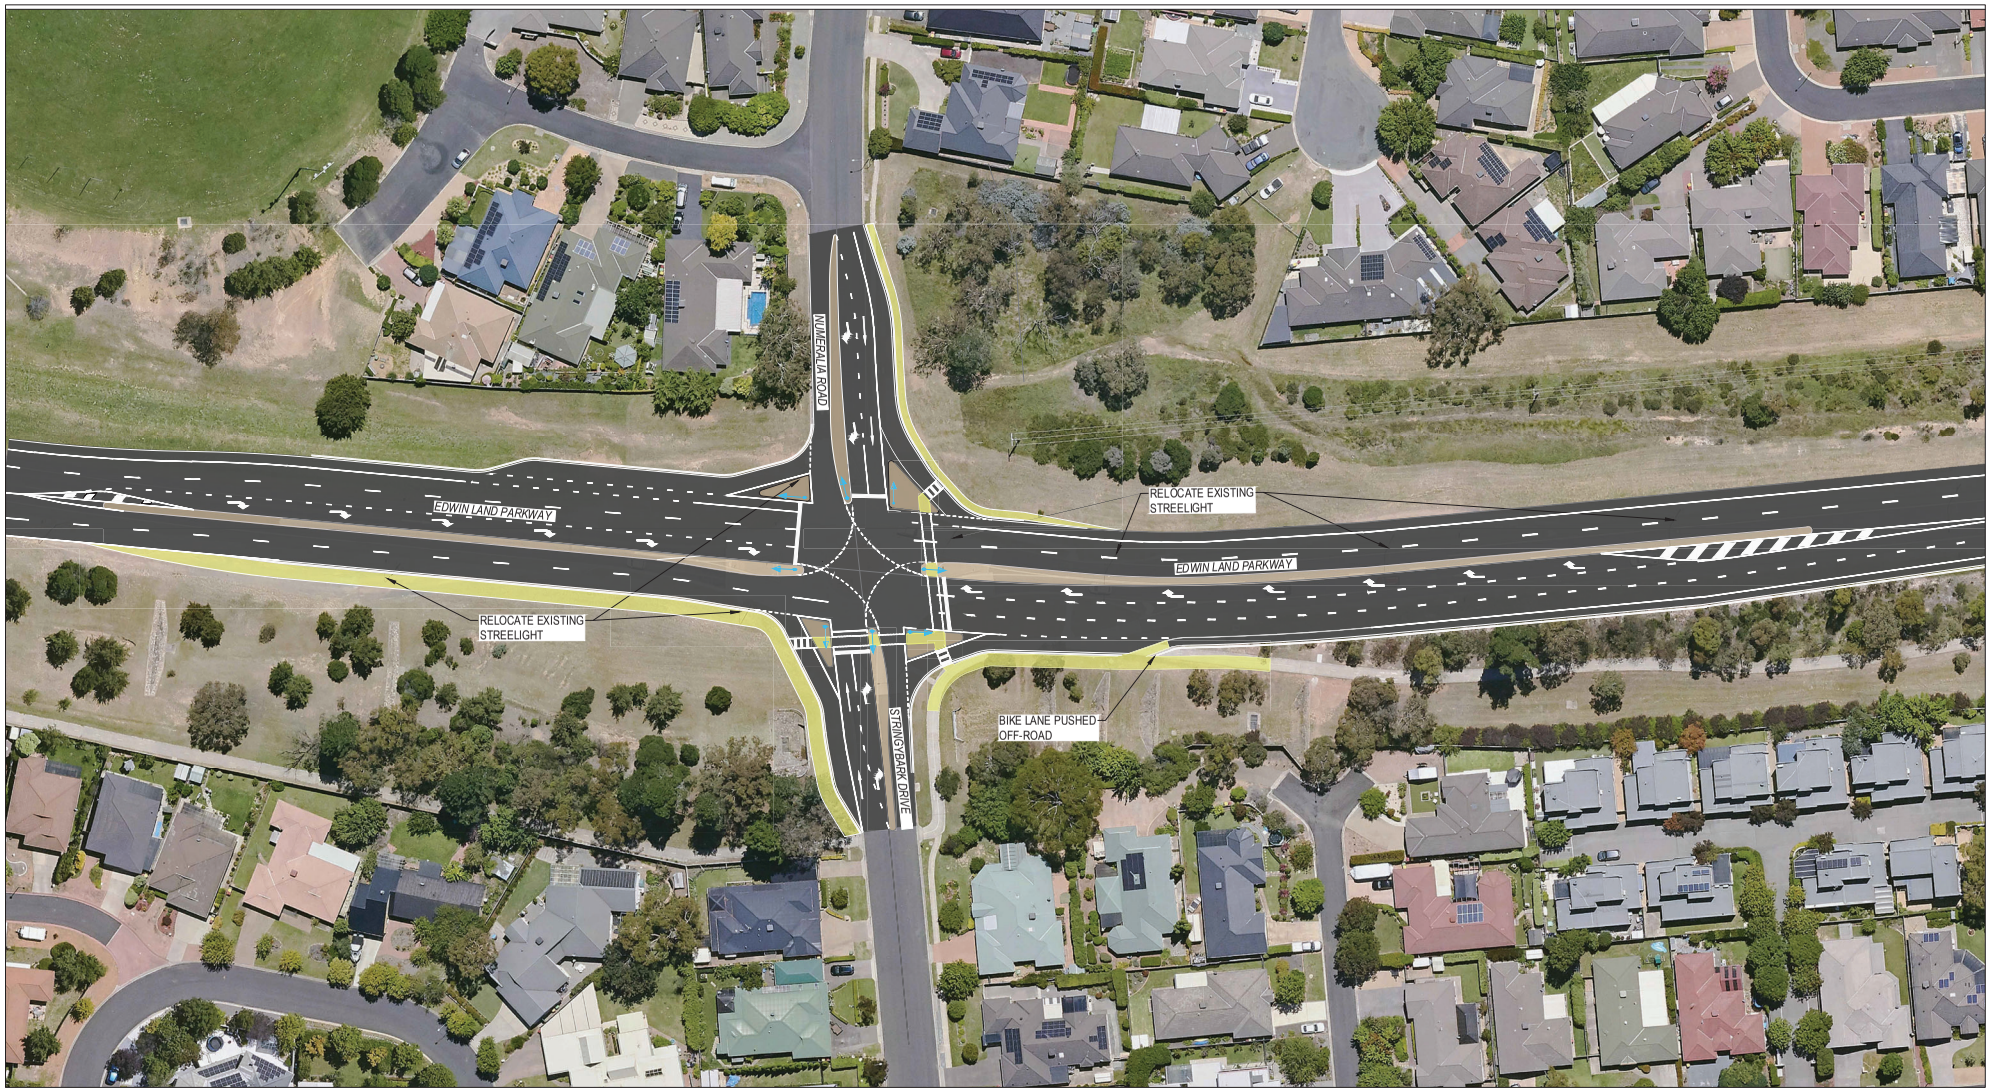

0 10 20 30 40 50m

SCALE 1:500 @A1

Rev.	Date	Description	Des.	Verif.	Appd.
A	24/04/2024	DRAFT ISSUE FOR REVIEW	DP	J.V.	SAS

QPRC

© Stantec Limited All Rights Reserved.
This document is produced by Stantec Limited solely for the benefit of and use by the client in accordance with the terms of the retainer. Stantec Limited does not and shall not assume any responsibility or liability whatsoever to any third party arising out of any use or reliance by third party on the content of this document.

Stantec
Stantec Australia Pty Ltd | ABN 17 007 820 322
Eastern Core, Level 4, 2 Constitution Ave
Canberra, ACT 2601
Tel: 02 6112 4500
Web: www.stantec.com/au

Drawn	DP	Date 24/04/24
Checked	JVL	Date 24/04/24
Designed	DP	Date 24/04/24
Verified	SAS	Date 24/04/24
Approved	SAS	

Client: QUEANBEYAN-PALERANG REGIONAL COUNCIL

Project: RFQ 2023-17
DUNNS CREEK ROAD
RFQ-2023-17 DUNNS CREEK ROAD - ROAD CORRIDOR

Title: EDWIN LAND PARKWAY -
STRINGYBARK DRIVE SINGALISATION UPGRADE

Status: PRELIMINARY
NOT TO BE USED FOR CONSTRUCTION PURPOSES

Datum	Date	Scale	Size
-	April 2024	AS SHOWN	A1

Drawing Number: 304001042-SK-0140

Revision: A

DATE PLOTTED: 25 April 2024 9:11 PM BY : VAN LOHUIZEN, JACK

XREFS:
CAD File: C:\Users\jvanlohuizen\Stantec\Dunns Creek Road - Stantec Internal - Documents\Drawings\20240422 - Transfer\03 Stringy Bark\304001042-PLAN-0140 STRINGY - Standard\304001042-PLAN-0140 STRINGY revised.dwg



0 10 20 30 40 50m

SCALE 1:500 @A1

Rev.	Date	Description	Des.	Verif.	Appd.
A	24/04/2024	DRAFT ISSUE FOR REVIEW	DP	JV	SAS

QPRC

© Stantec Limited All Rights Reserved.
This document is produced by Stantec Limited solely for the benefit of and use by the client in accordance with the terms of the retainer. Stantec Limited does not and shall not assume any responsibility or liability whatsoever to any third party arising out of any use or reliance by third party on the content of this document.

Stantec
Stantec Australia Pty Ltd | ABN 17 007 820 322
Eastern Core, Level 4, 2 Constitution Ave
Canberra, ACT 2601
Tel: 02 6112 4500
Web: www.stantec.com/au

Drawn	DP	Date 24/04/2024
Checked	JVL	Date 24/04/2024
Designed	BB	Date 24/04/2024
Verified	DP	Date 24/04/2024
Approved	SAS	

Client: QUEANBEYAN-PALERANG REGIONAL COUNCIL

Project: RFQ 2023-17
DUNNS CREEK ROAD
RFQ-2023-17 DUNNS CREEK ROAD - ROAD CORRIDOR

Title: MONARO HWY - OLD COOMA ROAD
INTERSECTION UPGRADE

Status: PRELIMINARY
NOT TO BE USED FOR CONSTRUCTION PURPOSES

Datum	Date	Scale	Size
-	April 2024	AS SHOWN	A1

Drawing Number: 304001042-SK-0150

Revision: A

DATE PLOTTED: 24 April 2024 11:41 AM BY: KELKAR, PIYUSH
XREFS:
CAD File: C:\Users\pkelkar\Stantec\Dunns Creek Road - Stantec Internal - Drawings\20240422 - Transfer\04 Monaro\304001042-PLAN-0150 MONARO - Stantec\304001042-PLAN-0150 MONARO.dwg