


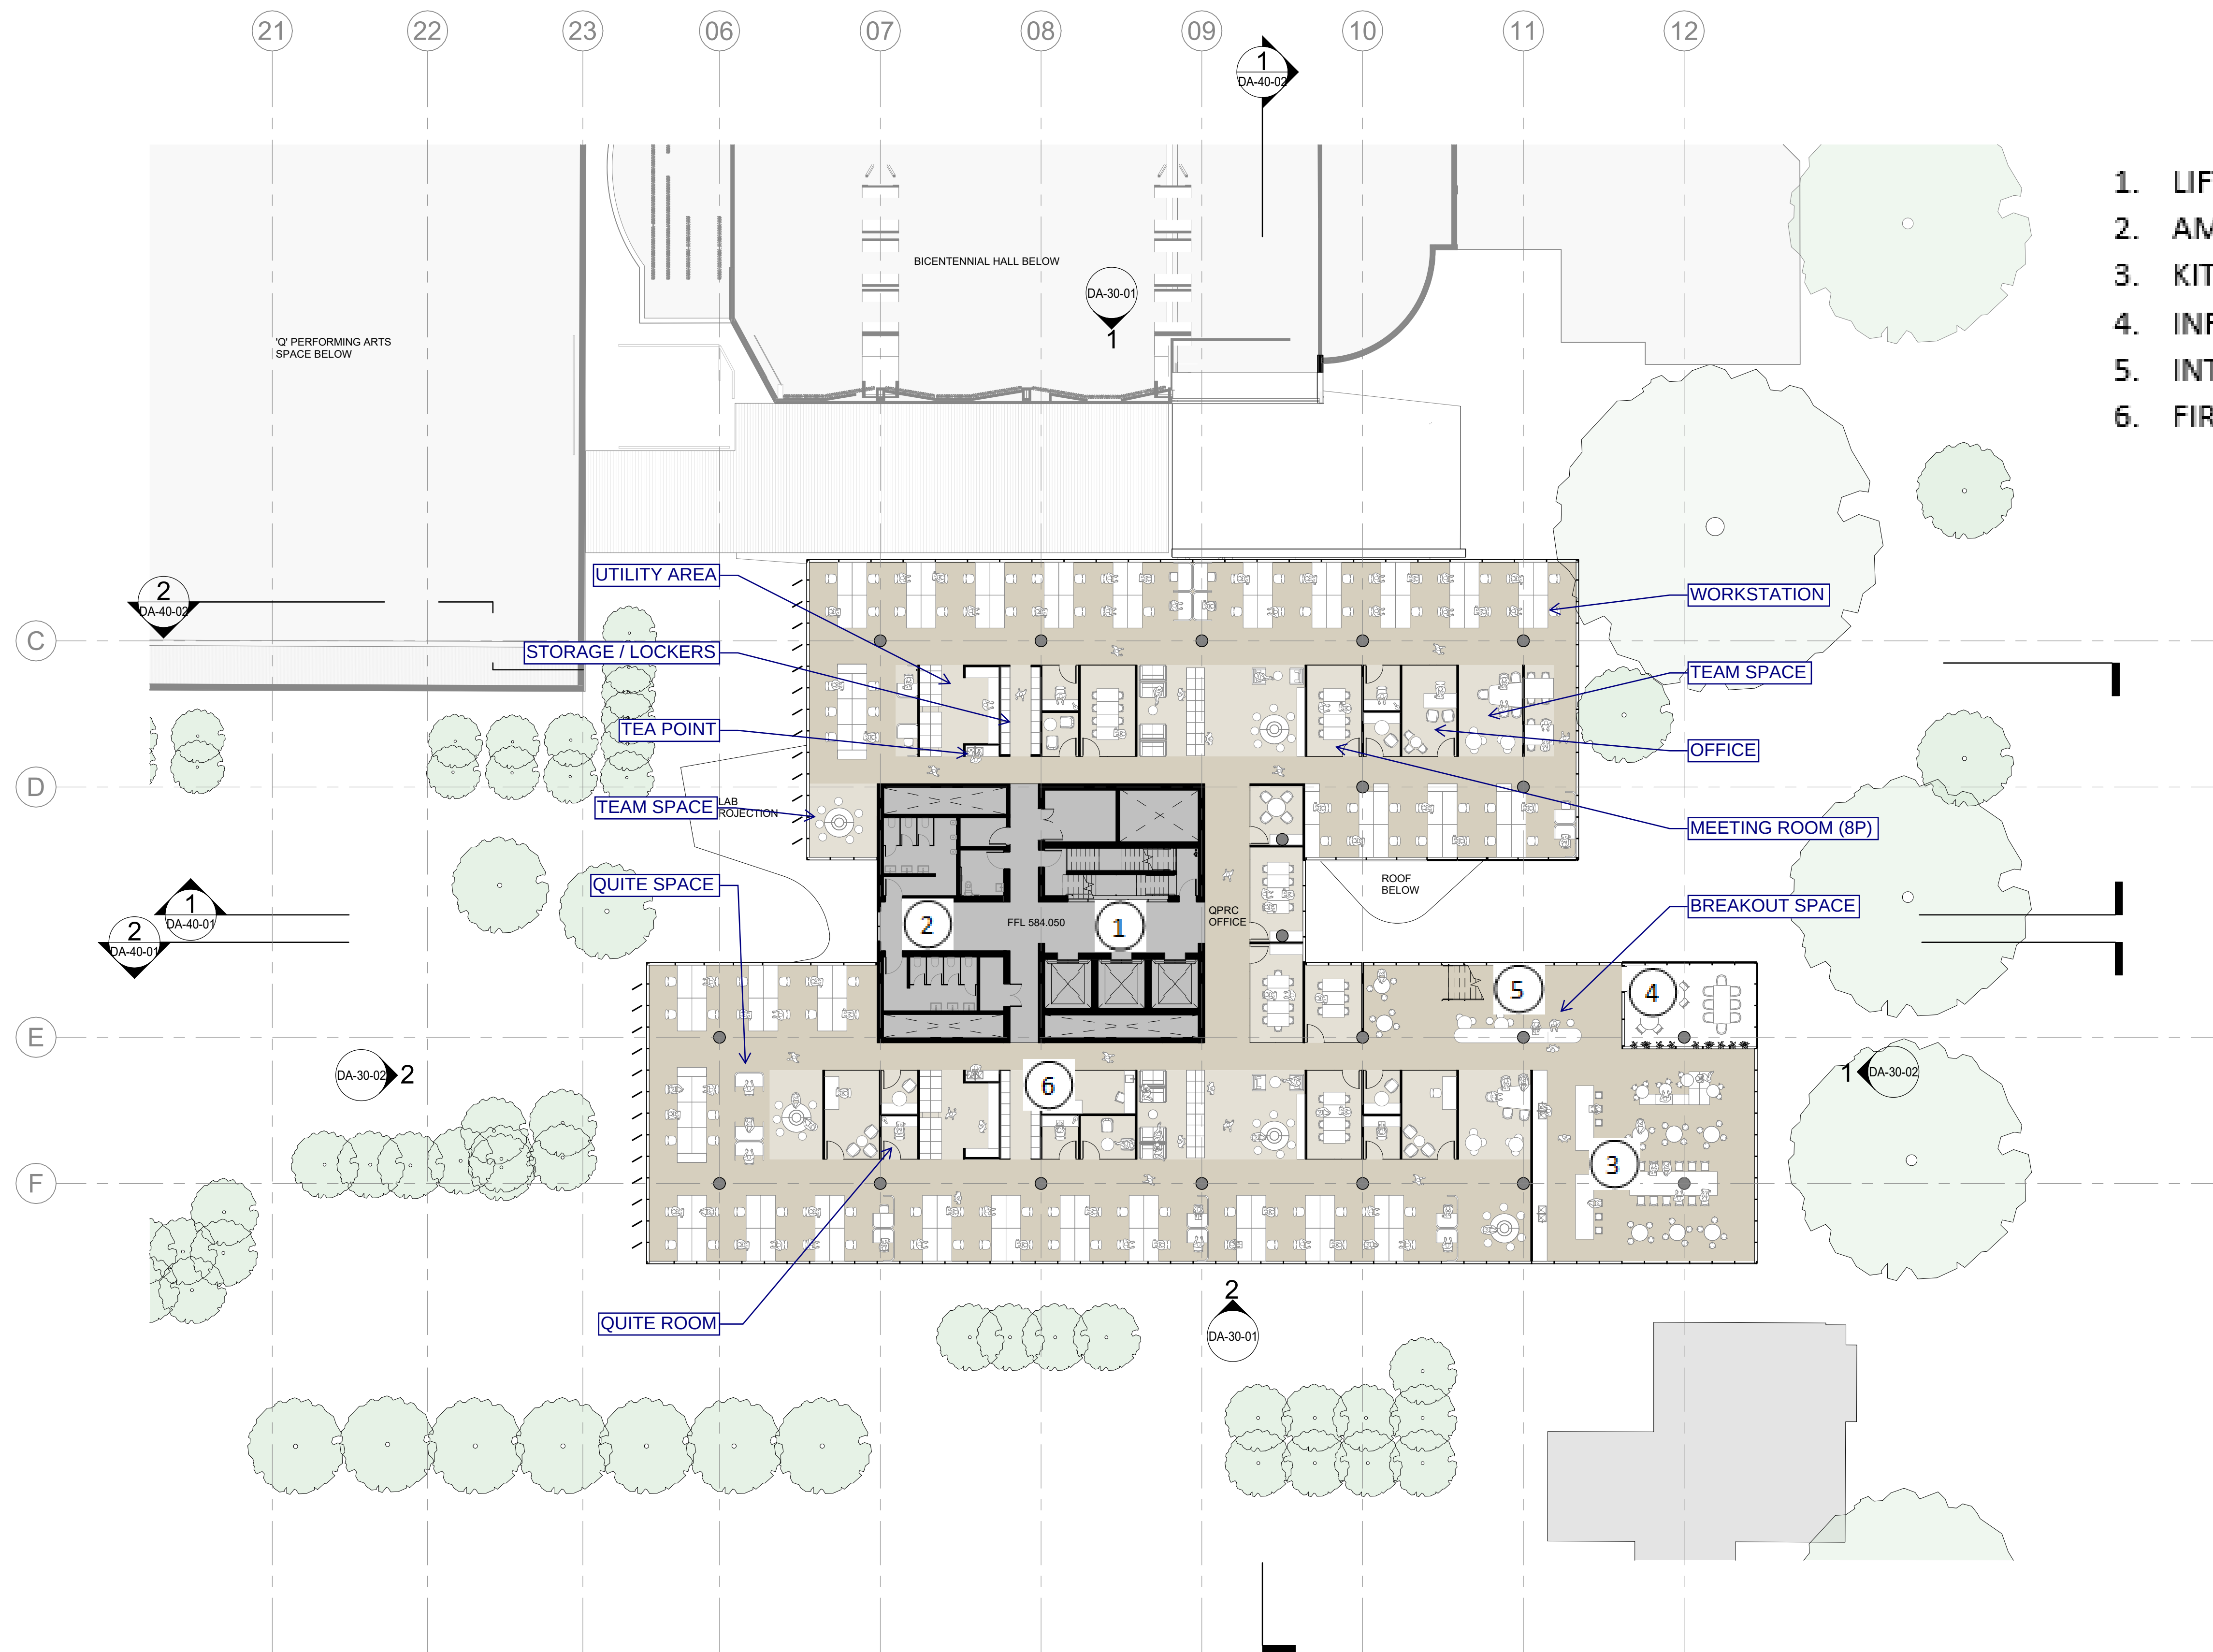

1. LIFT LOBBY
2. AMENITIES
3. KITCHEN / BREAKOUT
4. INFORMAL MEETING
5. INTERCONNECTING STAIR
6. FIRST AID / CARERS ROOM

OPEN PLAN WORKSTATIONS:	118
OFFICES:	3
QUIET SPACES:	17
QUIET ROOMS:	10
4P MEETING ROOMS:	1
6P MEETING ROOMS:	1
8P MEETING ROOMS:	5
10P MEETING ROOMS:	1
TEAM SPACES:	12
TEAPOINTS:	2
BREAKOUT:	1



Project Name
QCCP

Drawing Number
SK21-03

Drawing Title
LEVEL 1

Date Revision
28.10.19 7


Rev	Description	By	Date
1	PRELIMINARY	VJ	17.04.19
2	GENERAL UPDATE	VJ	07.06.19
3	PRE-DA BSE UPDATE	VJ	16.07.19
4	PSP REPORT UPDATE	VJ	12.08.19
5	TESTFIT UPDATES	ZT	21.10.19
6	FSP UPDATES	ZT	22.10.19
7	CONSULTATION ISSUE	ZT	28.10.19

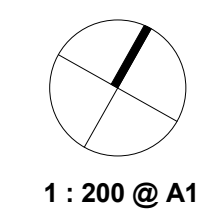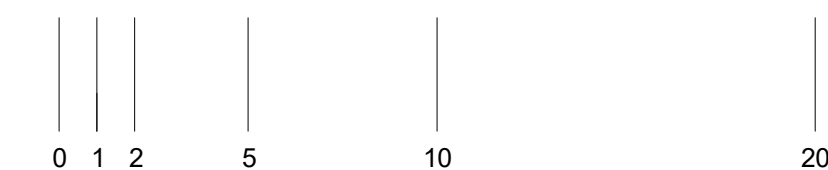

1 : 200 @ A1

© Cox Architecture PTY LTD
1/19 Eastlake Parade
Kingston ACT 2604 Australia
T + 612 6239 6255
www.coxarchitecture.com.au

COX

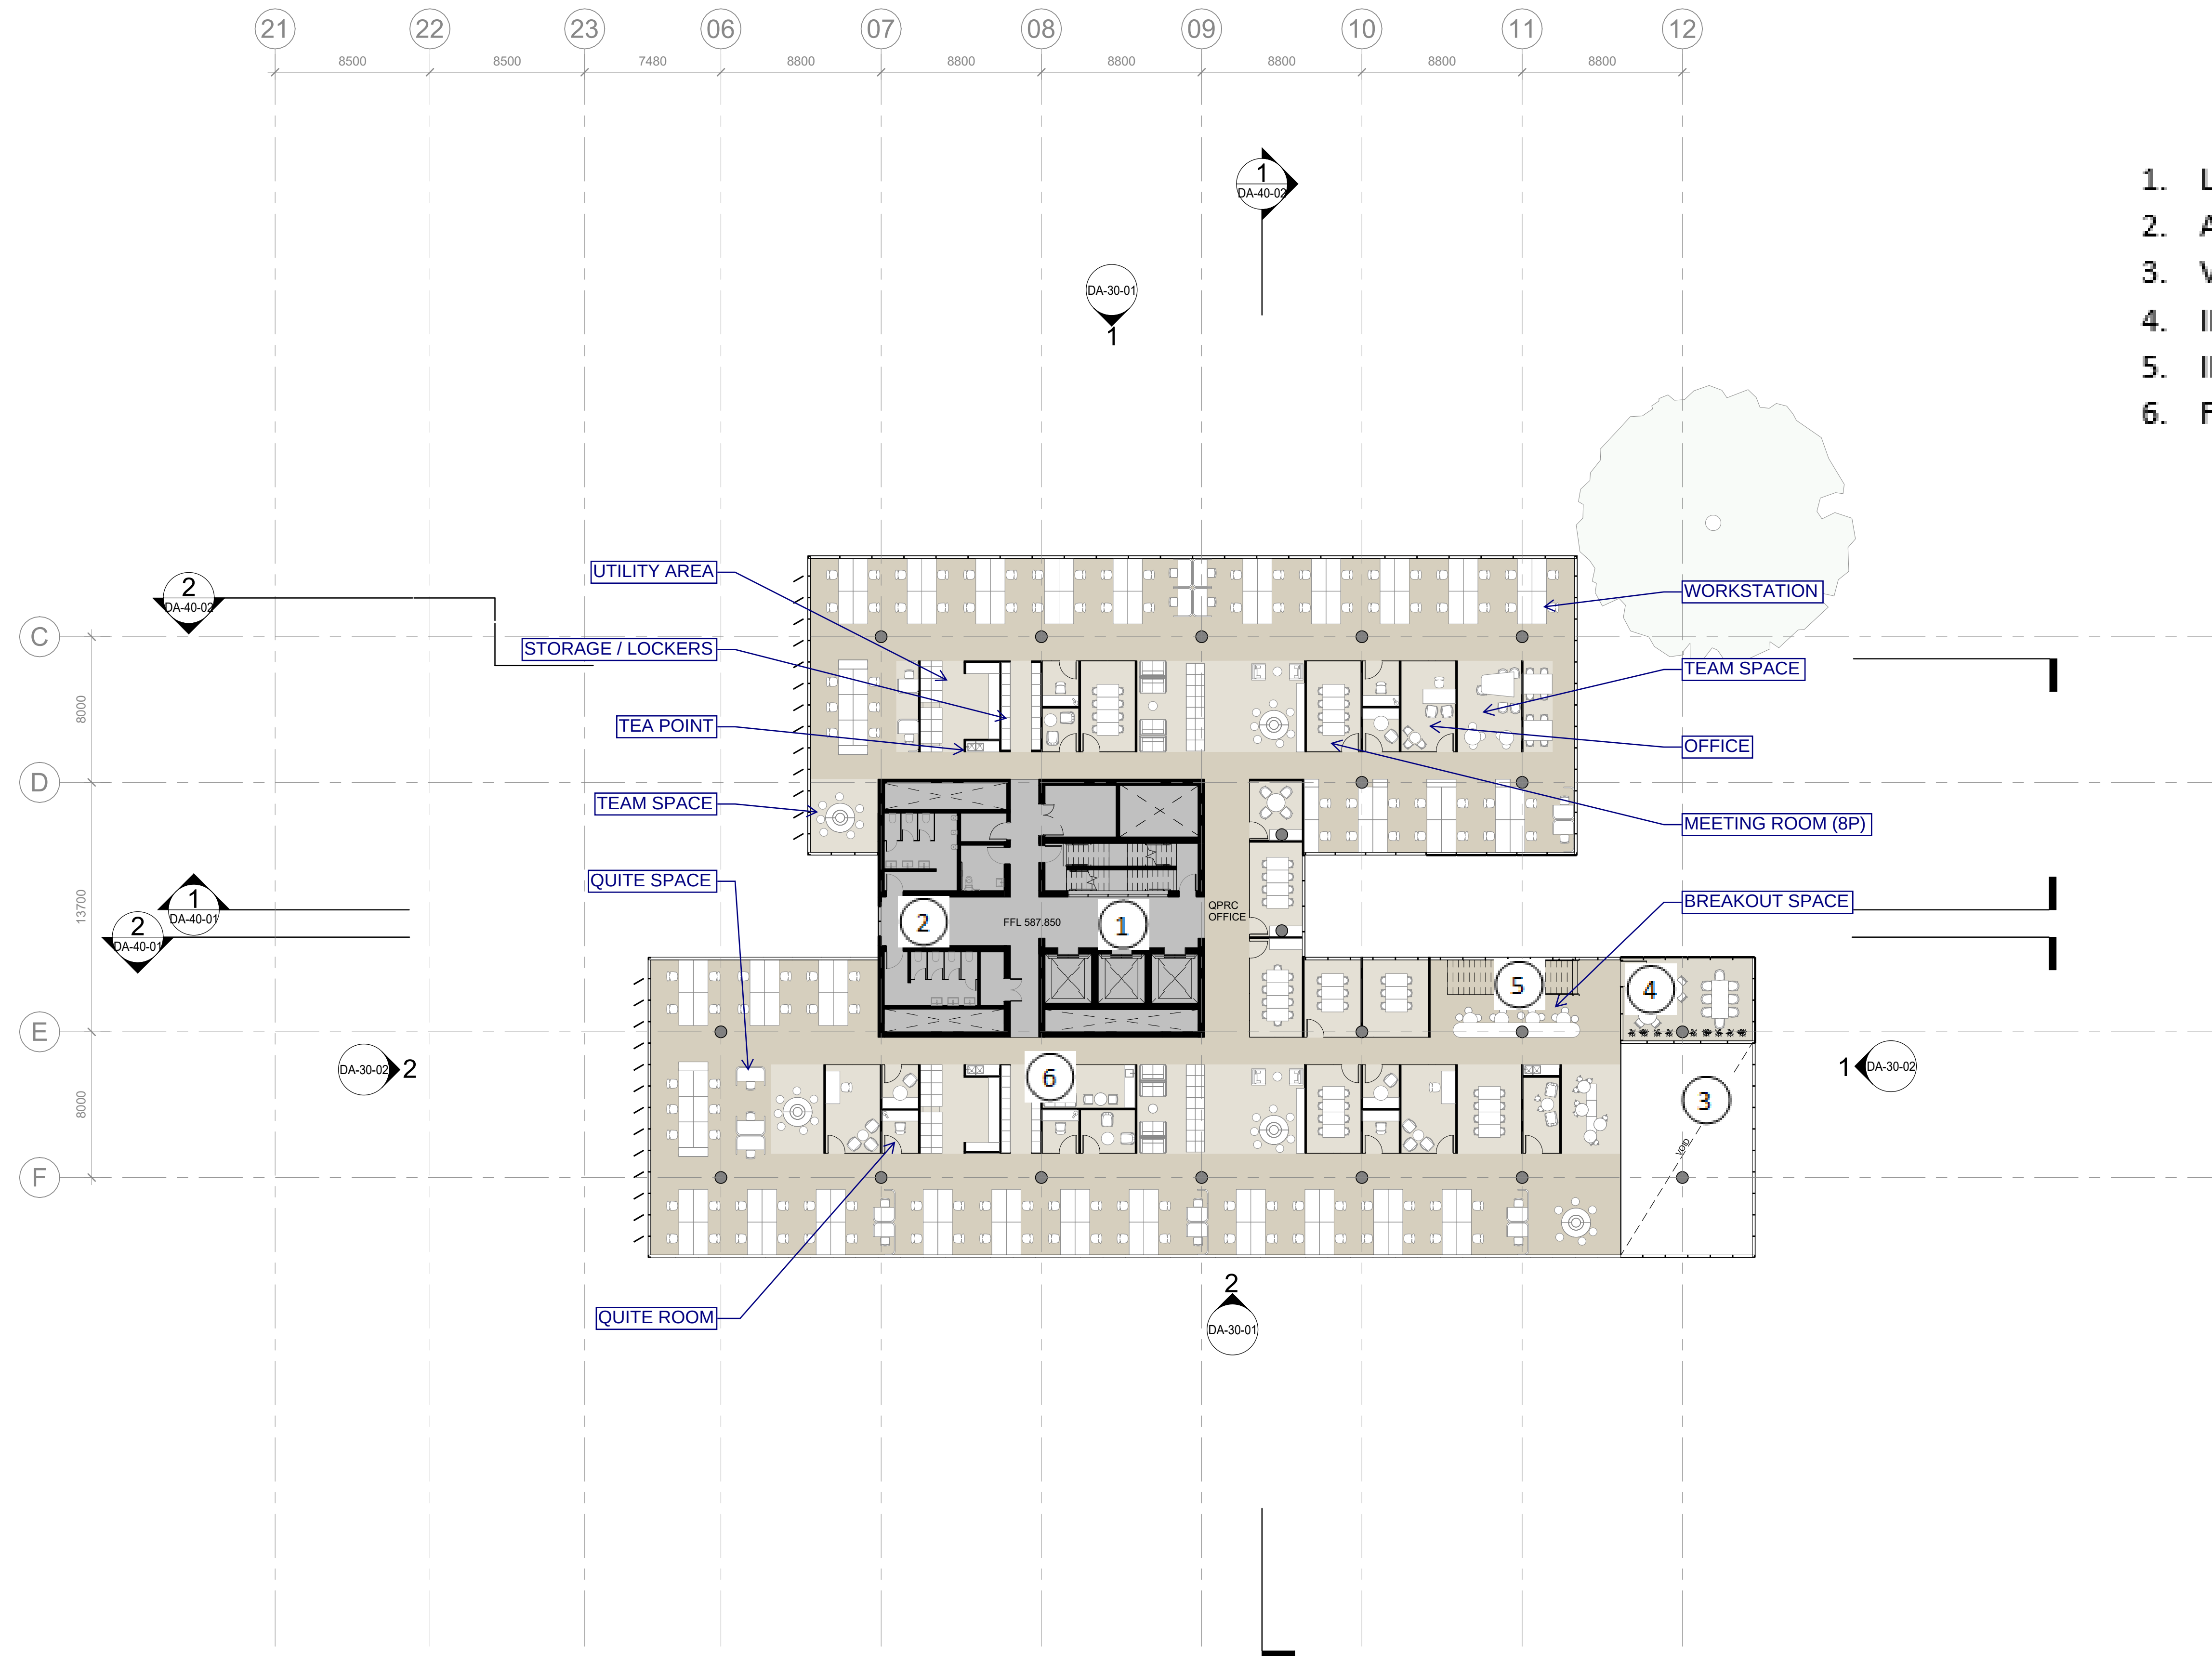

- 1. LIFT LOBBY
- 2. AMENITIES
- 3. VOID
- 4. INFORMAL MEETING
- 5. INTERCONNECTING STAIR
- 6. FIRST AID / CARERS ROOM

OPEN PLAN WORKSTATIONS:	122
OFFICES:	3
QUIET SPACES:	17
QUIET ROOMS:	11
4P MEETING ROOMS:	1
6P MEETING ROOMS:	2
8P MEETING ROOMS:	5
10P MEETING ROOMS:	1
TEAM SPACES:	12
TEAPOINTS:	3