




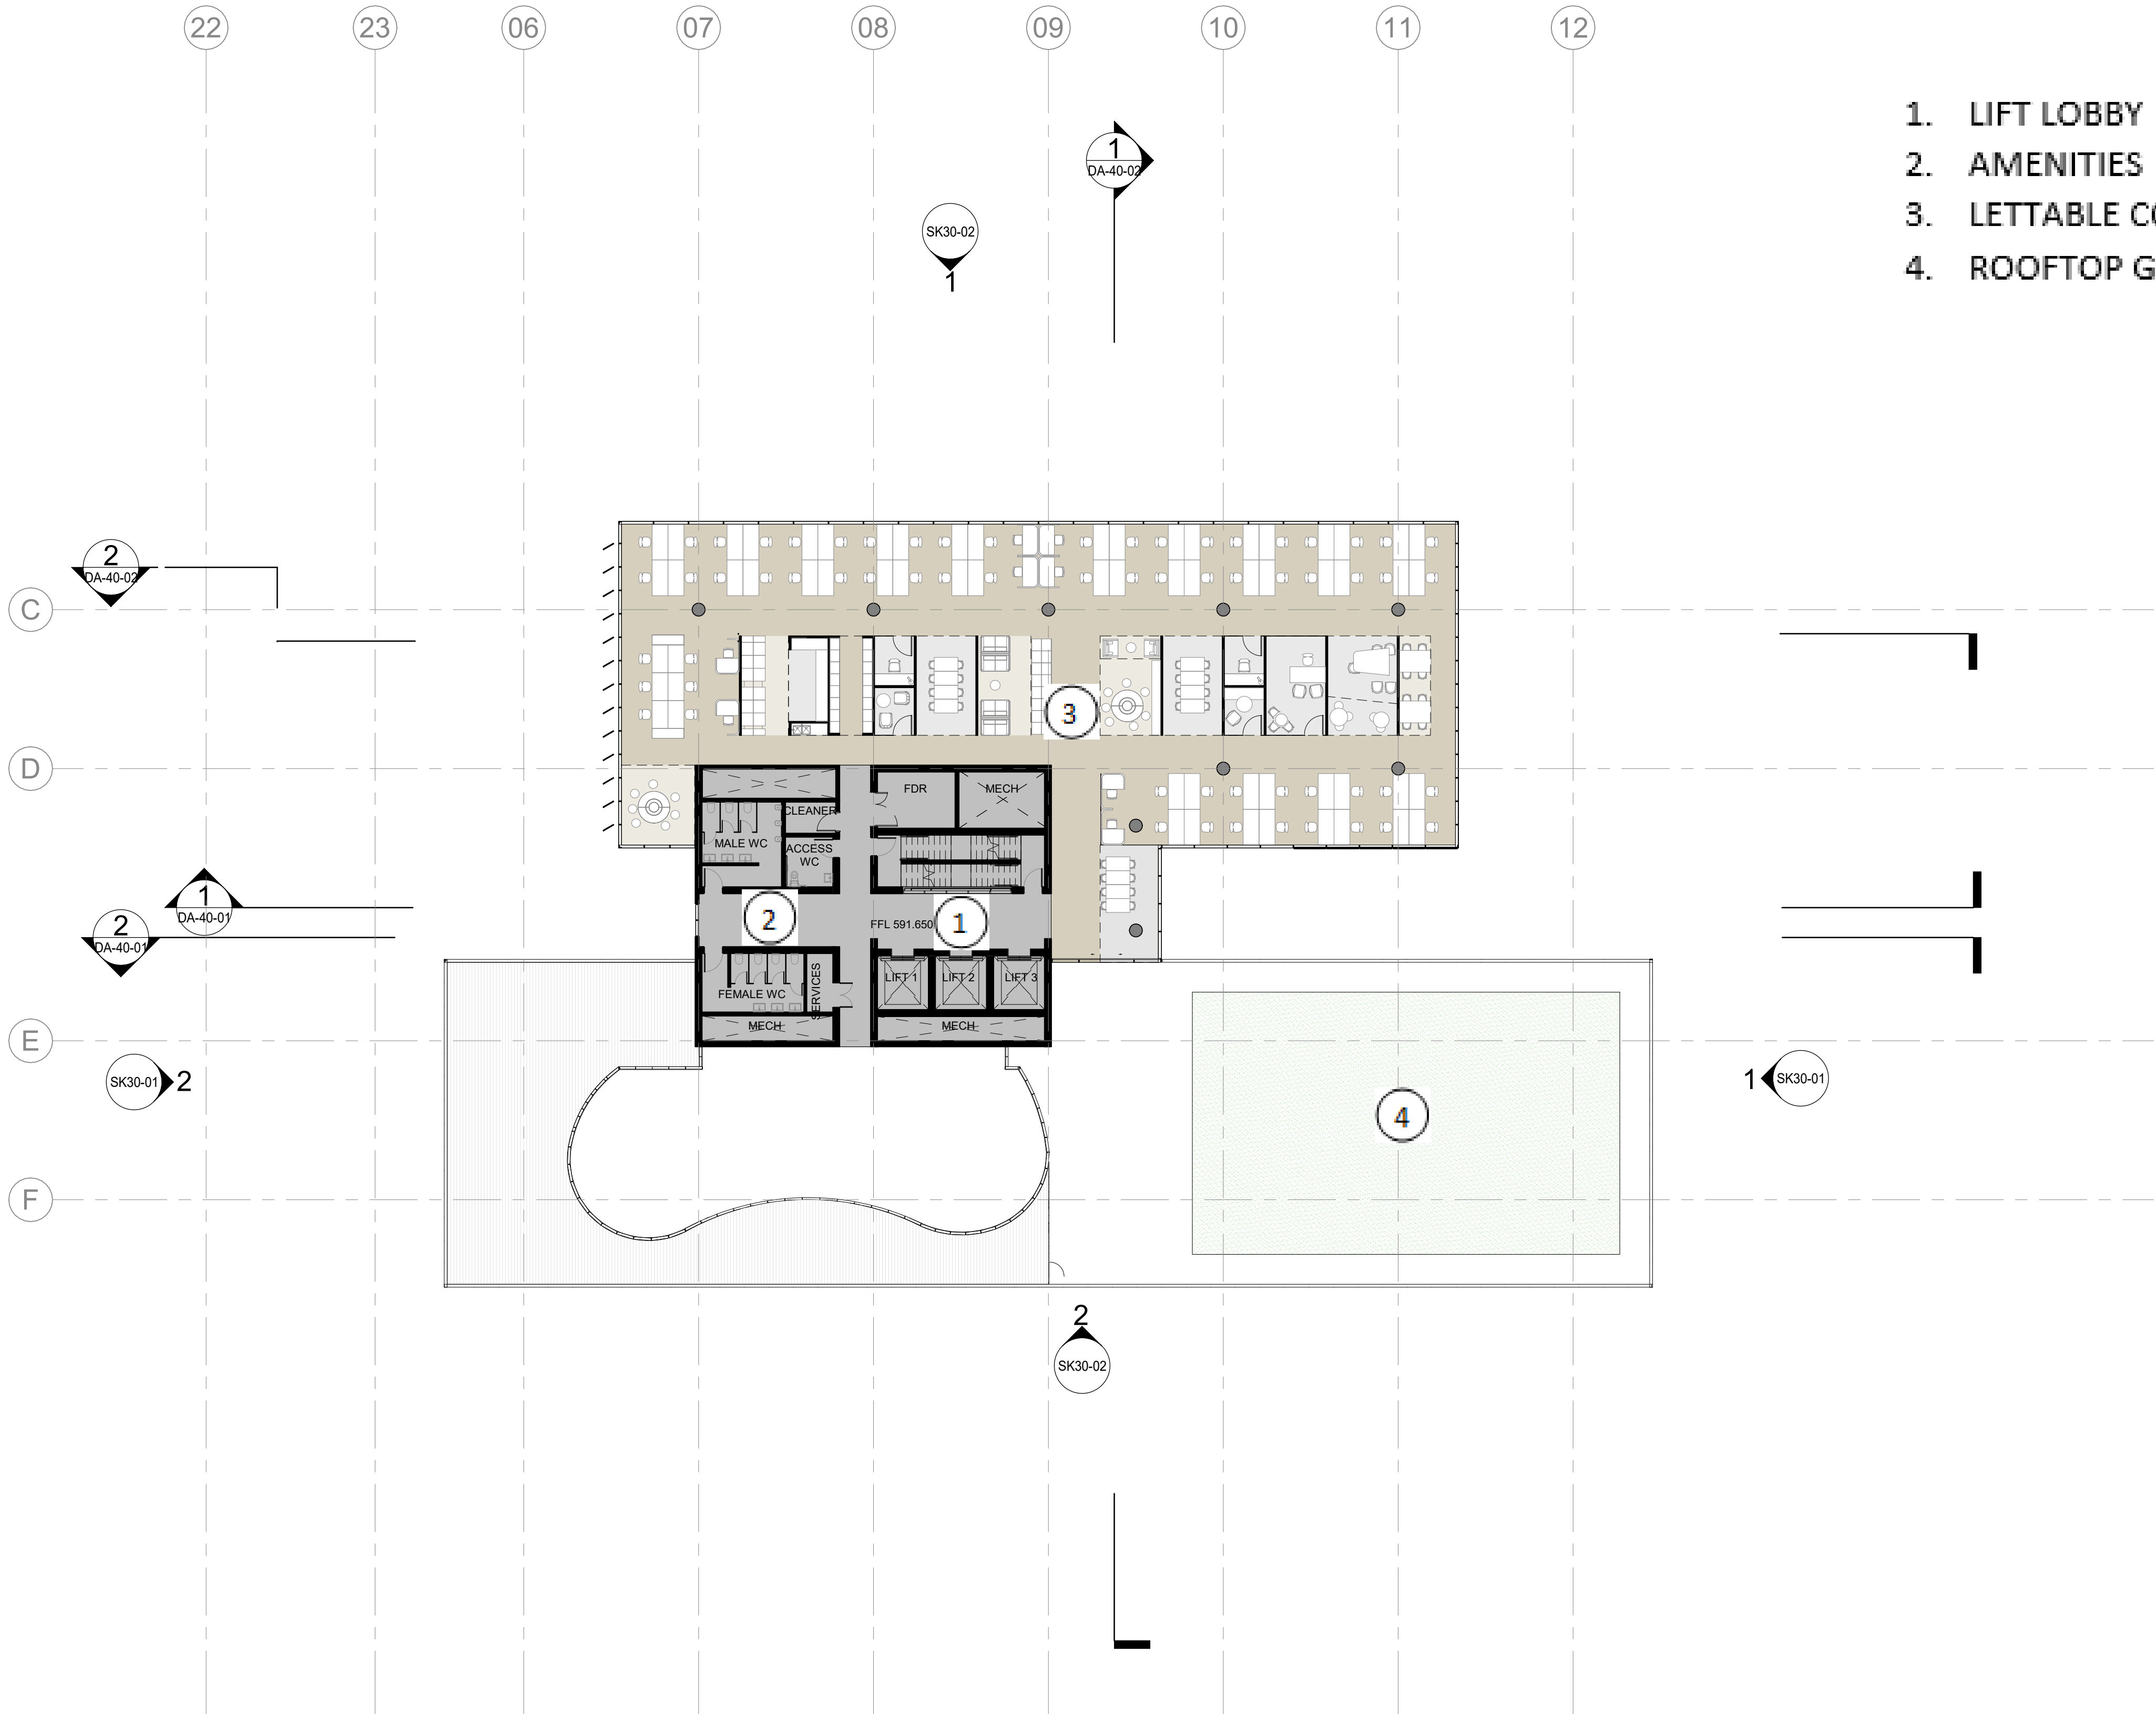

- 1. LIFT LOBBY
- 2. AMENITIES
- 3. LETTABLE COMMERCIAL SPACE
- 4. ROOFTOP GARDEN

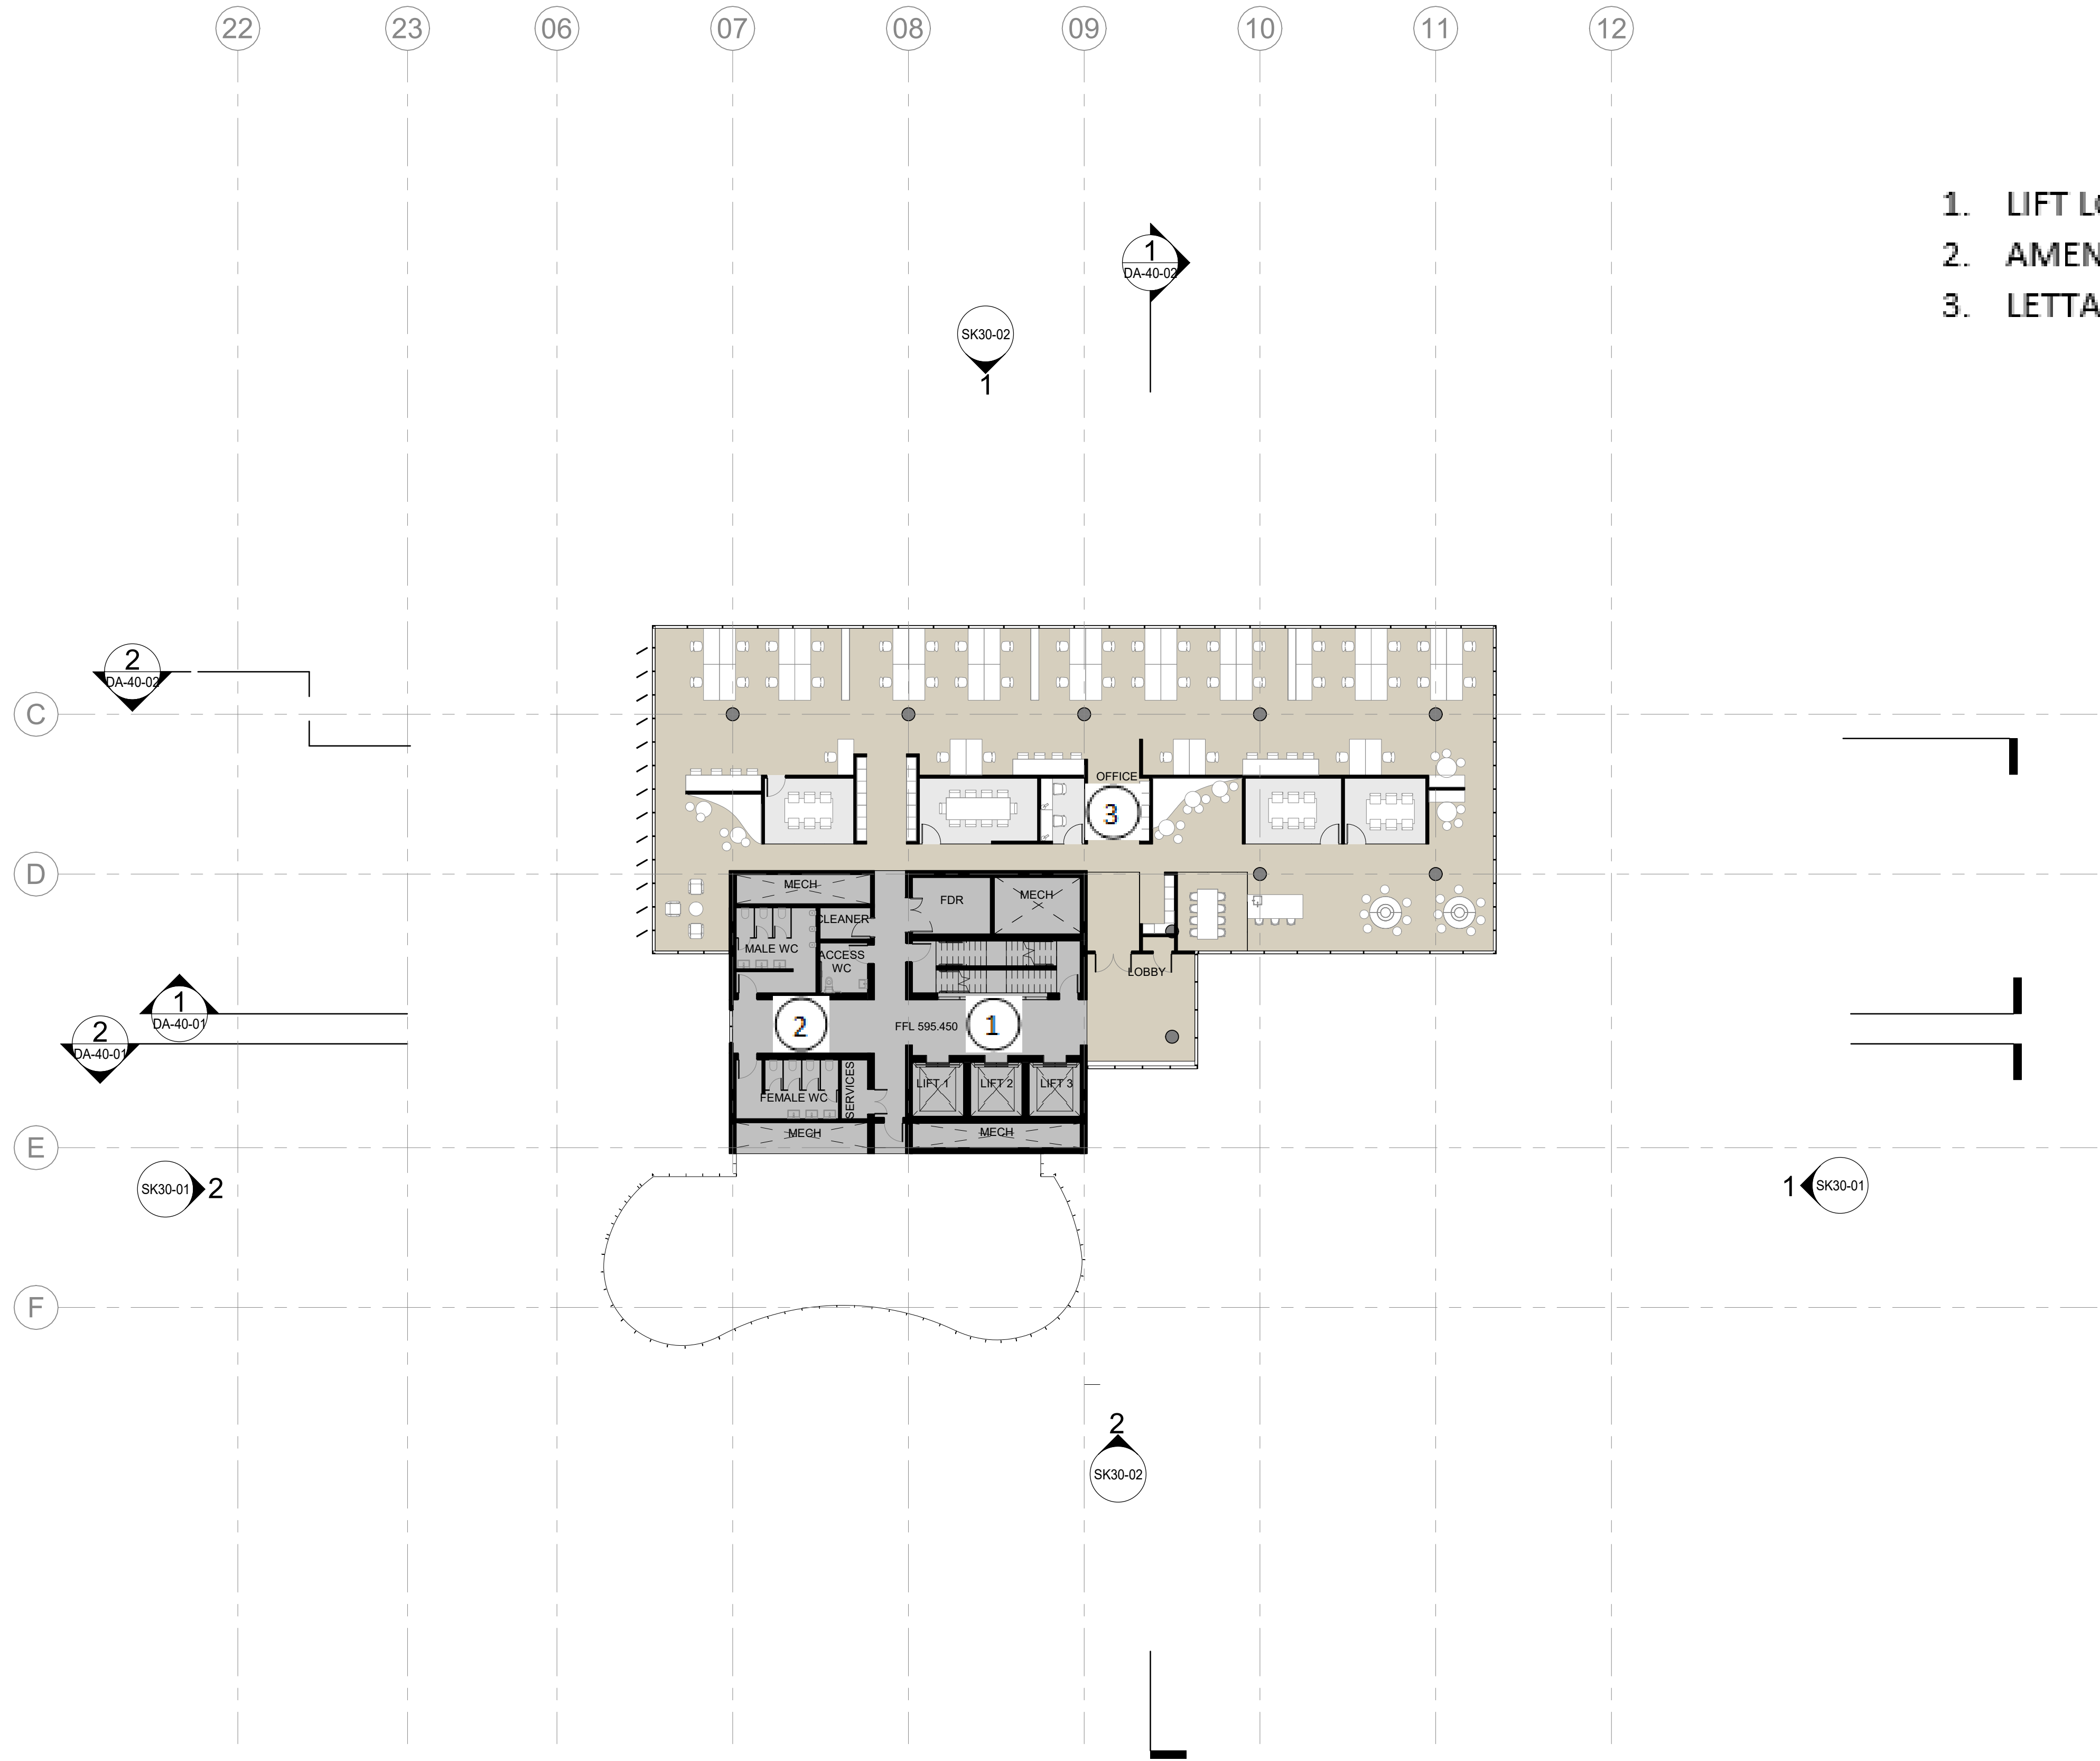

- 1. LIFT LOBBY
- 2. AMENITIES
- 3. LETTABLE COMMERCIAL SPACE

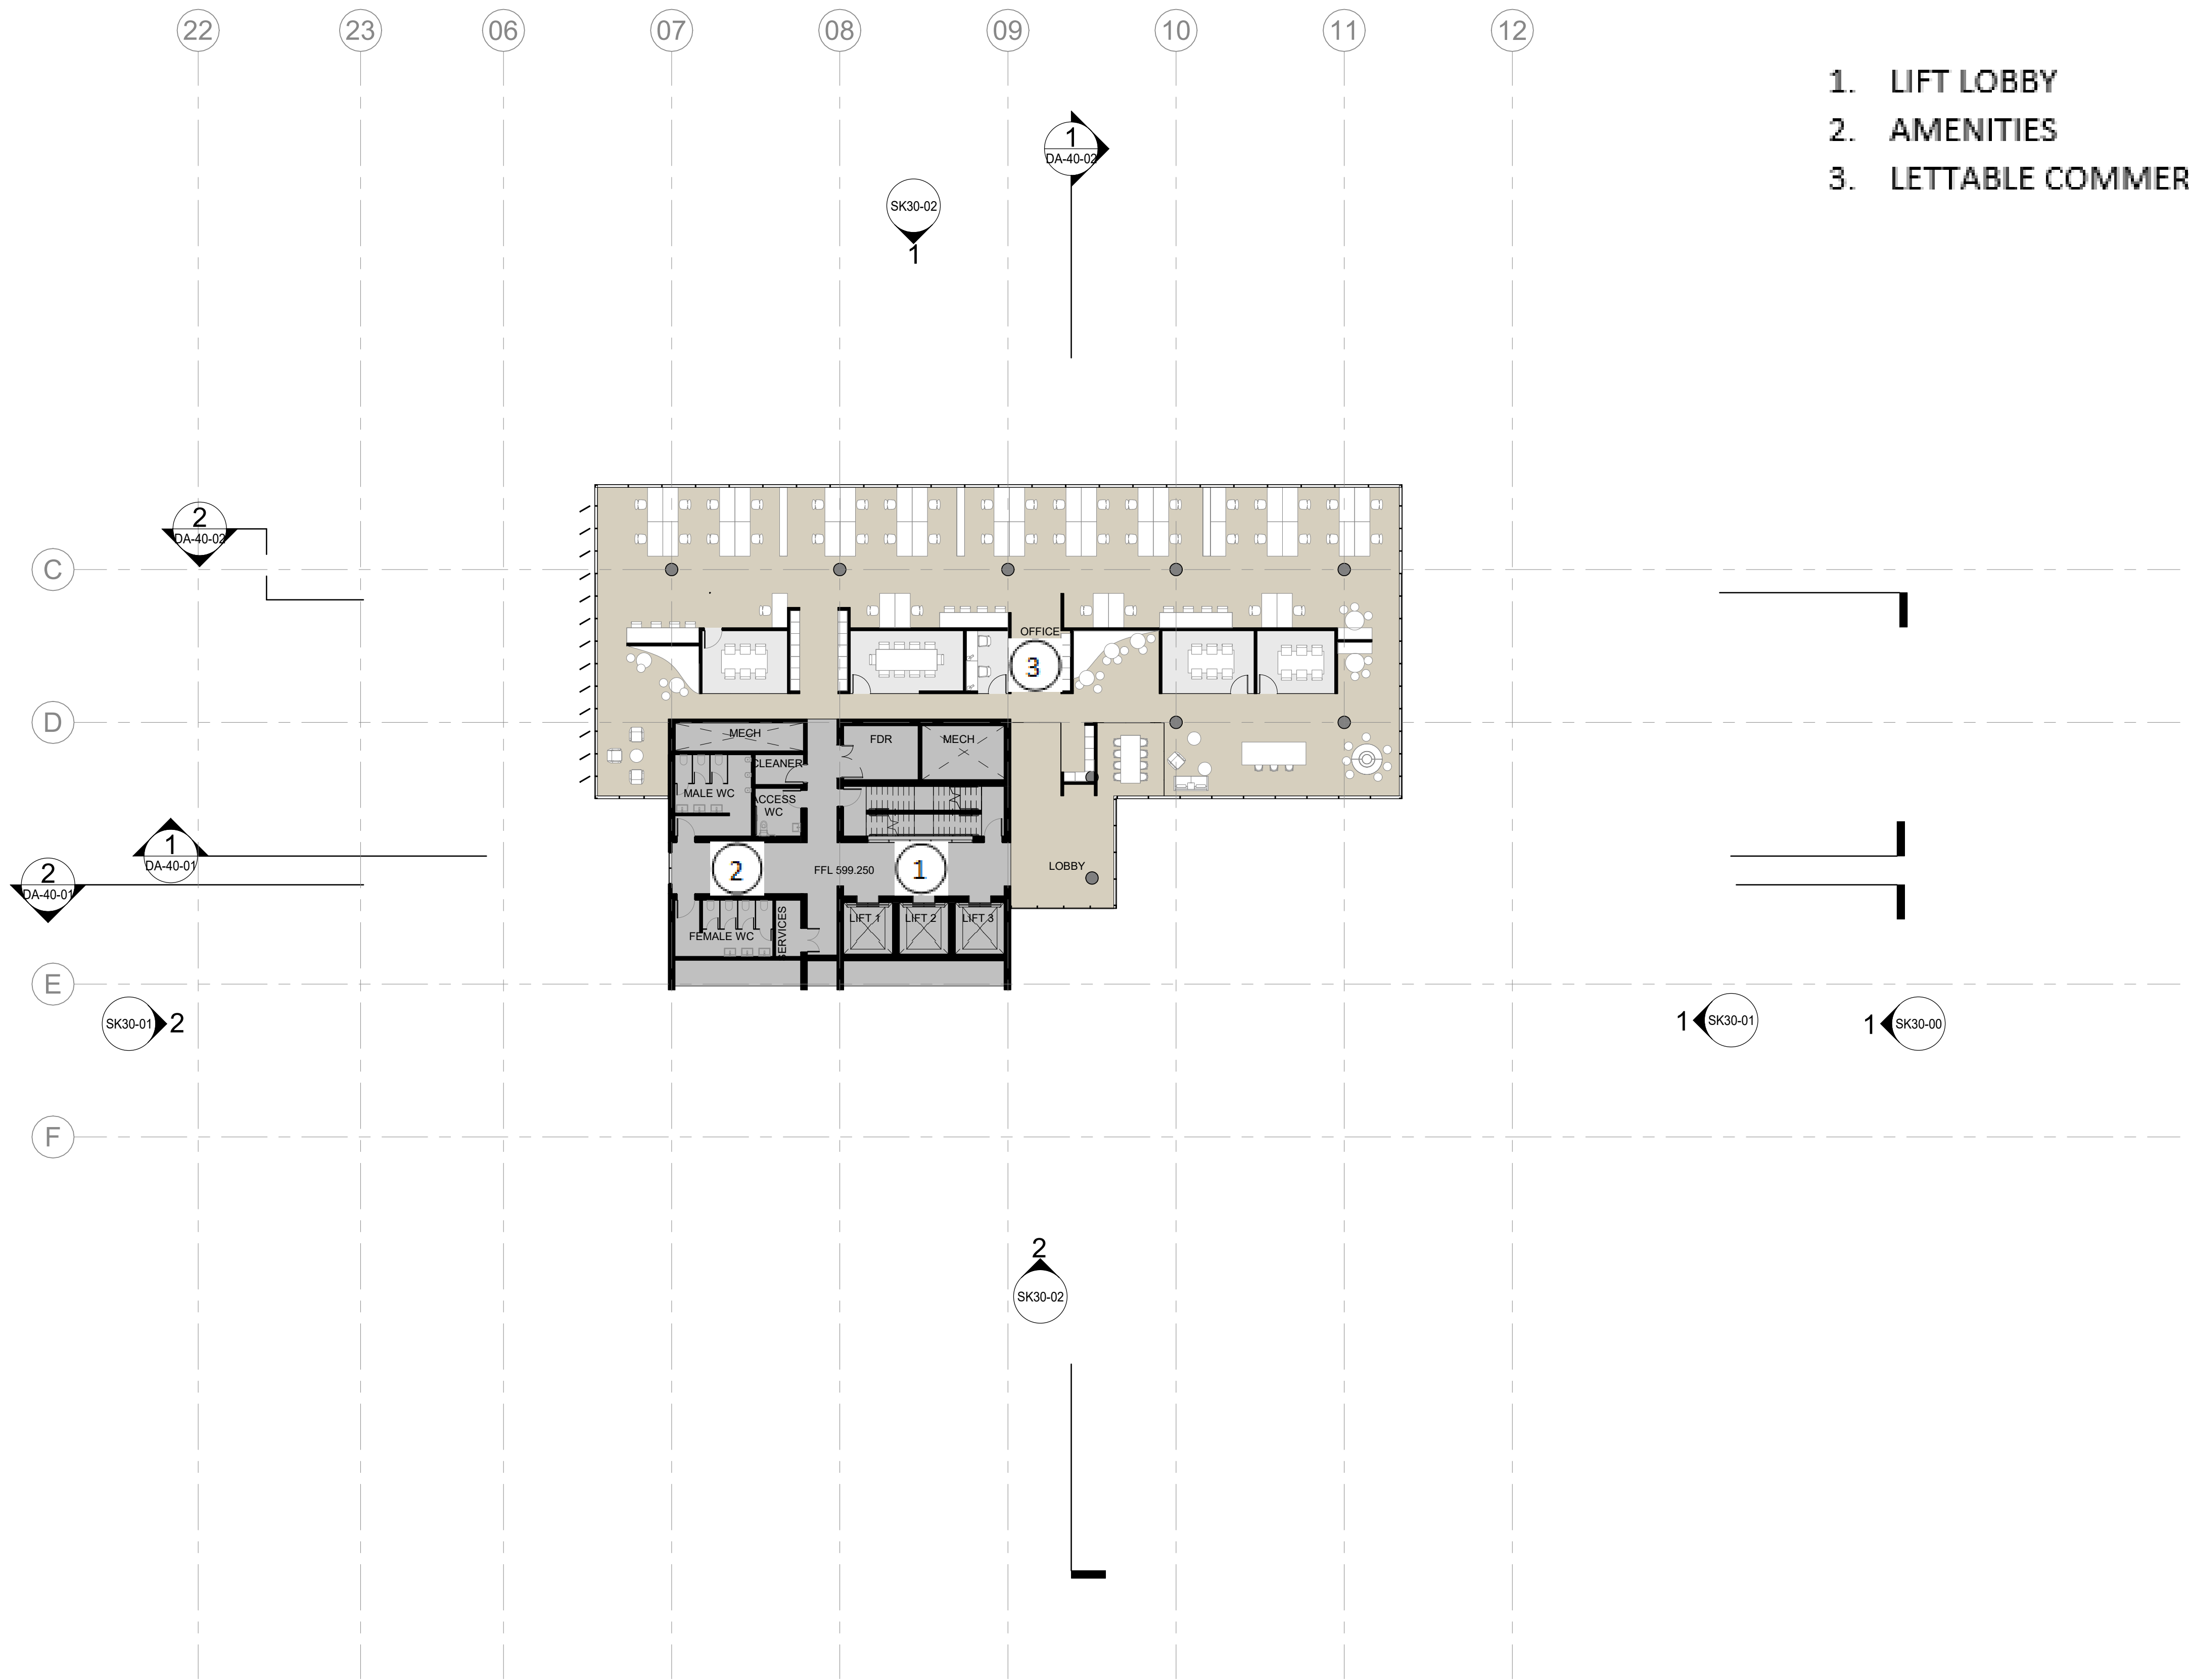

Project Name
QPRC HOSH

Drawing Number
SK21-07



Date
22.10.19

Revision
3

Drawing Title
LEVEL 5

Rev Description
1 PRELIMINARY
2 PRE-DA BSE UPDATE
3 FSP UPDATES

By Date
VJ 17.04.19
VJ 16.07.19
ZT 22.10.19

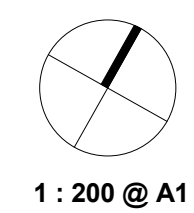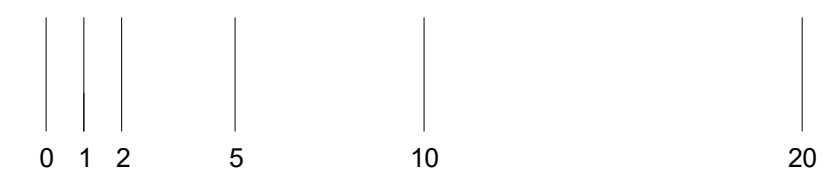

1 : 200 @ A1

© Cox Architecture PTY LTD
1/19 Eastlake Parade
Kingston ACT 2604 Australia
T + 612 6239 6255
www.coxarchitecture.com.au

COX