



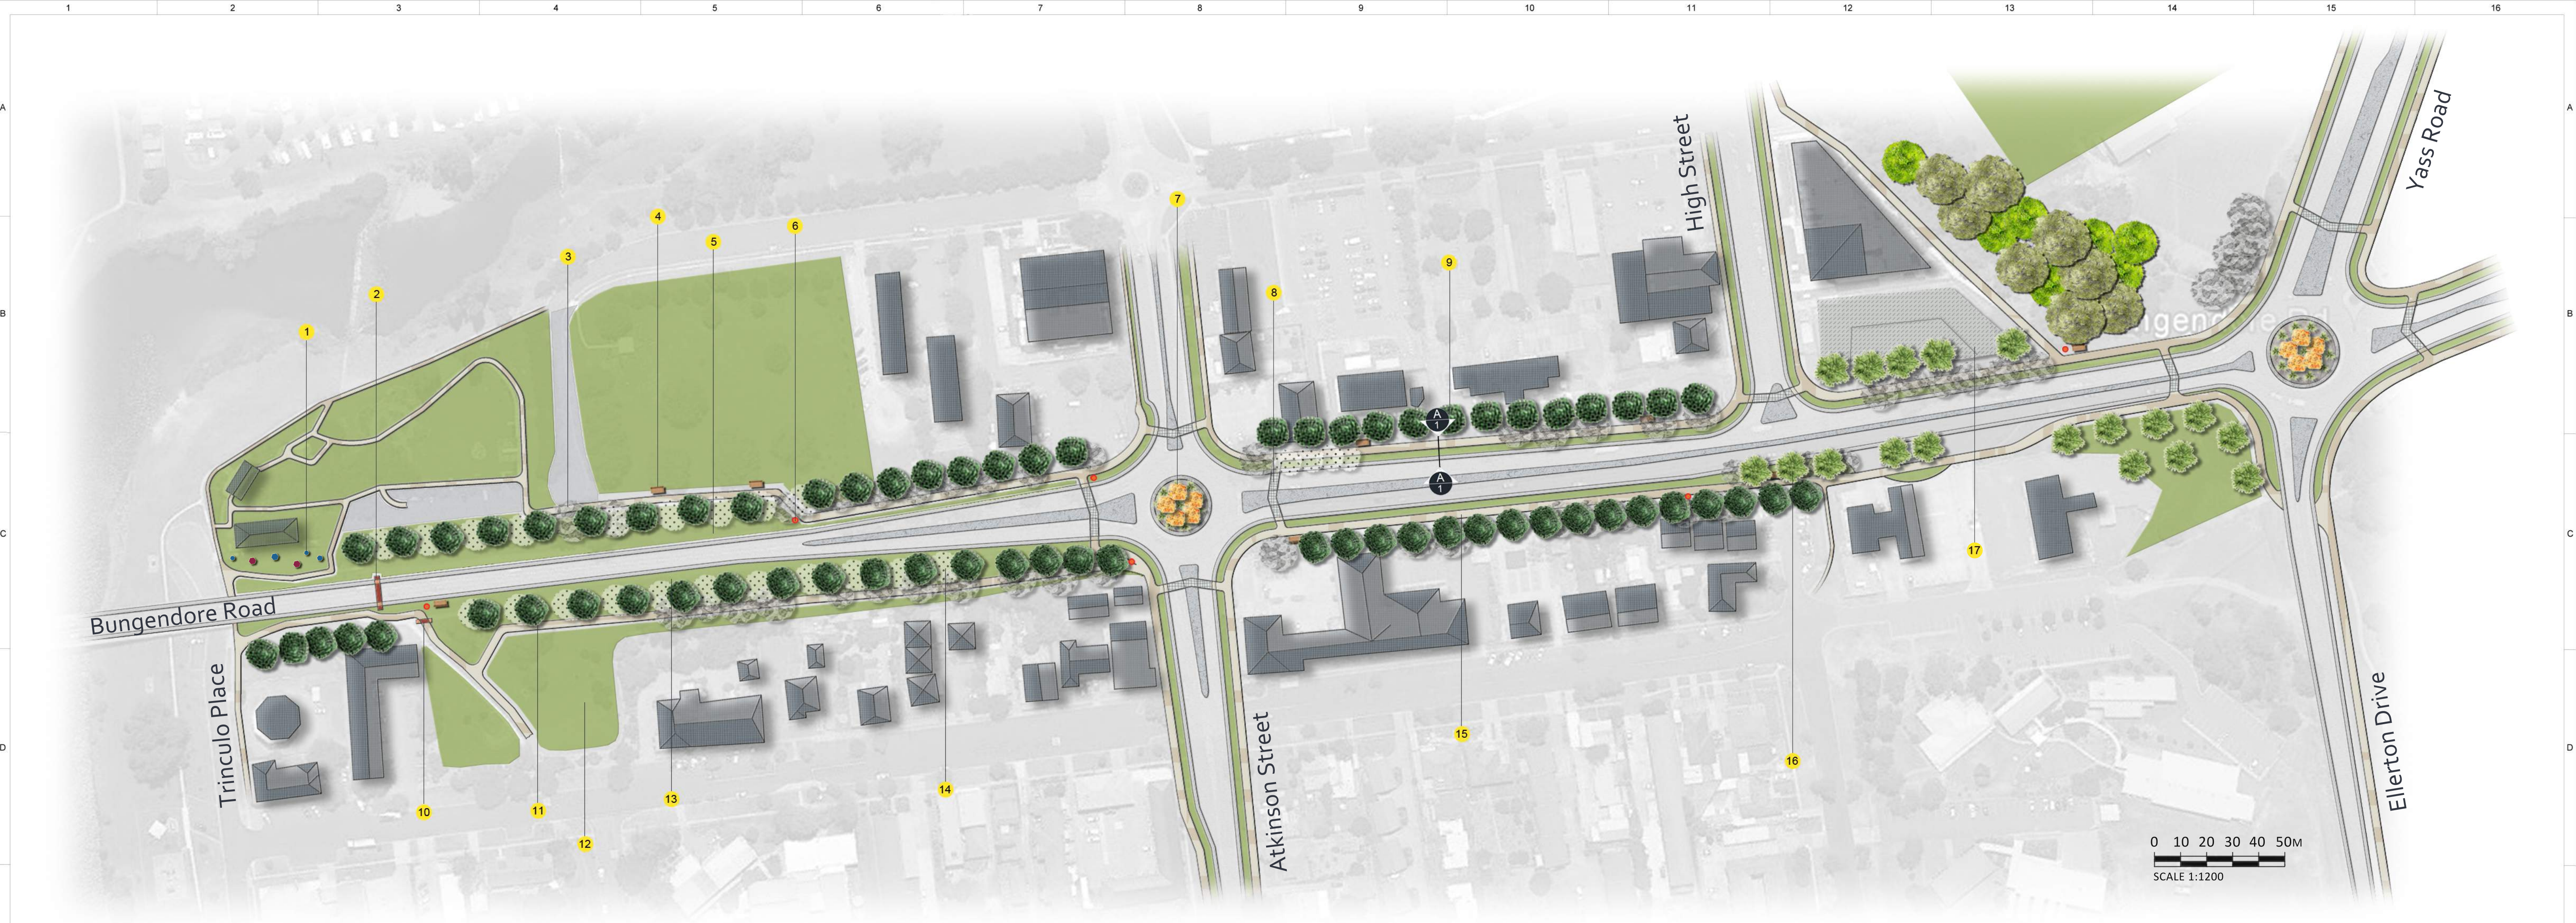

PERSPECTIVE DRAWING OF GATEWAY ENTRANCE

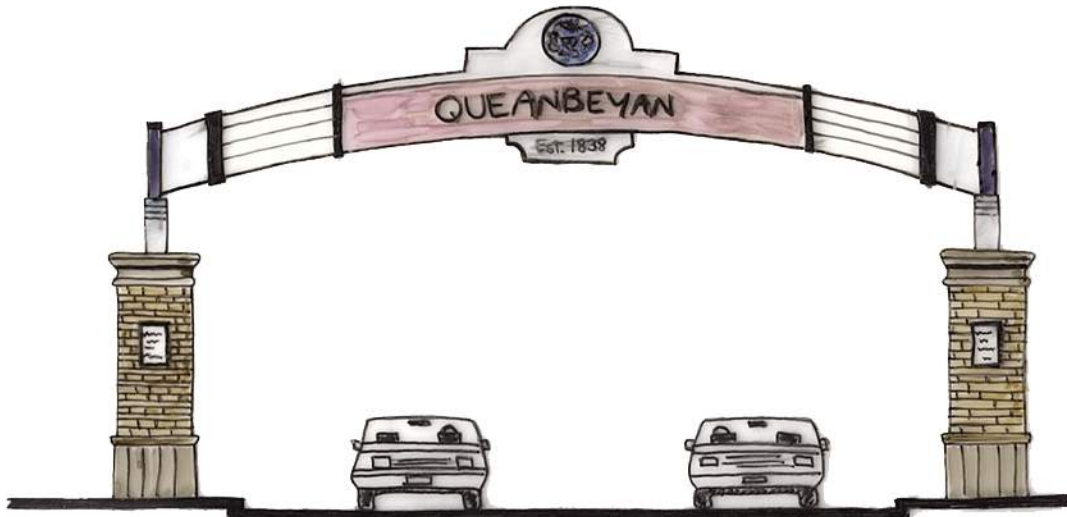

PERSPECTIVE DRAWING OF SISTER CITY PARK BUNGENDORE ROAD ENTRANCE



PERSPECTIVE AND PLAN OF ROUNDABOUT DESIGN



PLAN LEGEND

- 1 Sculpture attraction
- 2 Gateway bridge entrance
- 3 Remove existing Eucalyptus trees
- 4 Bench seating
- 5 New shrub plantings and turf
- 6 Wayfinding information mapping key locations
- 7 Roundabout planting
- 8 New pedestrian crossing with curb ramp
- 9 Screening of commercial and private properties
- 10 Formalise Sister City Park entrance
- 11 New footpath to Sister City Park
- 12 Open space and parkland
- 13 Embankment treatment
- 14 Remove existing trees to increase vista views
- 15 Existing path widened & shared path provided
- 16 Proposed Pyrus plantings
- 17 New petrol station

CONCEPT PLANTING SCHEDULE

- Cupressus torulosa
- Cupressus torulosa (remove)
- Eucalyptus globulus (remove)
- Existing trees
- Pyrus calleryana - Edgewood
- Zelkova serrata
- Mixed shrub plantings

SECTION ELEVATION

Shared Footpath & Road Edge Landscaping
Scale 1:75 @ A1



Soul2Soil Landscape Design Pty Ltd
GPO Box 2994
CANBERRA ACT 2601
kate@soul2soil.com.au
0418 544 437
ABN 15 601 047 367

This document and all information herein is confidential and the intellectual property of Soul2Soil Landscape Design Pty Ltd. It is disclosed in confidence on terms that it will not be disclosed to any third party, used, sold, loaned, licensed, or reproduced in whole or in any part in any manner or form for manufacturing, tendering or for any other purpose without the written permission of Soul2Soil Landscape Design Pty Ltd. The copyright is retained by Soul2Soil Landscape Design Pty Ltd.

This is a concept plan only. Calculated dimensions should be used in preference to scaling. Some inclusions are indicative and do not represent true scale or orientation. Prior to the commencement of any construction work, all dimensions should be verified onsite.

DRAWING TITLE			
Revised Bungendore Road Landscape Upgrade - Concept Plan			
CLIENT			
Queanbeyan Palerang Regional Council			
DATE	DRAWING NO.	SHEET NO.	SHEET SIZE
18 Dec 2017	003	1	A1
SCALE 1:1200	DRAWN BY	Kate O'Hara	

