


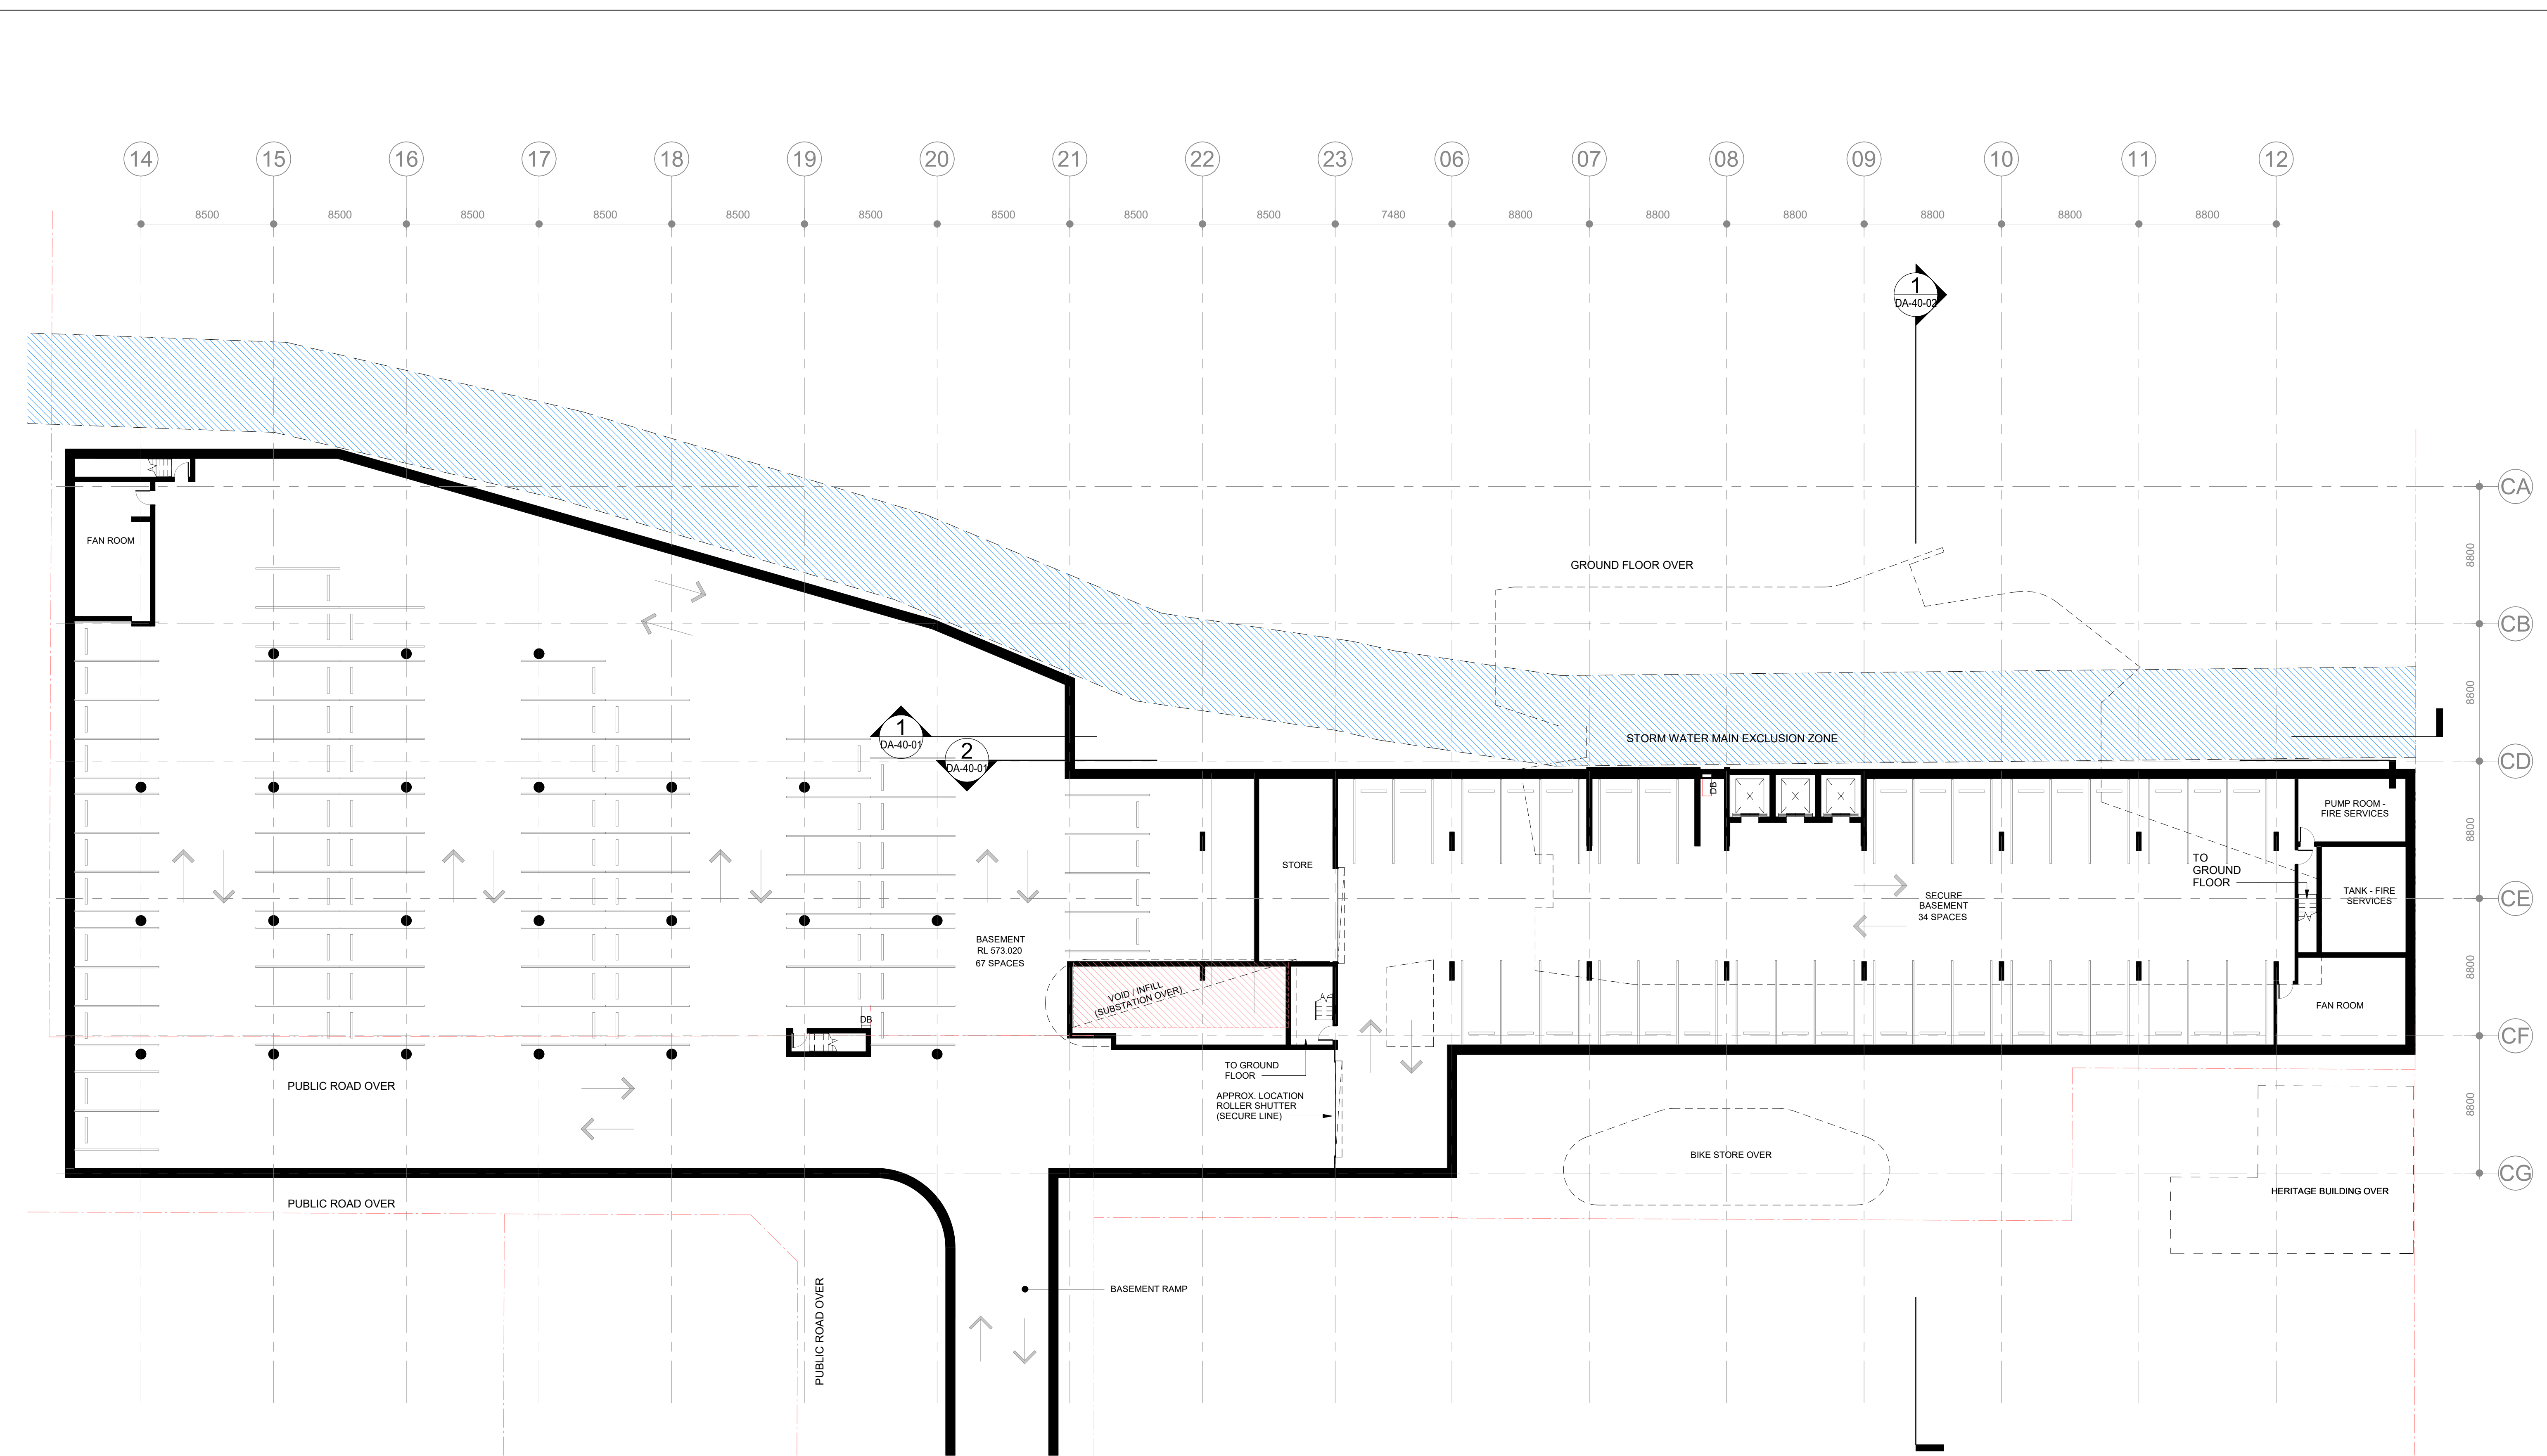

+ FFL X.XXX

PROPOSED FINISHED FLOOR LEVEL (METRES) ABOVE DATUM.

+ FSL X.XXX

PROPOSED FINISHED SLAB LEVEL (METRES) ABOVE DATUM.

+ RL X.XXX

PROPOSED REDUCED SPOT LEVEL (METRES) ABOVE DATUM.

ROOM NAME
AREA

1500

1500

ROOM TAG WITH NAME
& NUMBER

GENERAL DIMENSIONS (DIAGONAL)

DIMENSIONS TO GRID (DOT)

TREES/PLANTING

SITE LOT BOUNDARY

SITE CONSTRUCTION BOUNDARY

NOTES:

1. TO BE READ IN CONJUNCTION WITH LANDSCAPE DRAWINGS.

2. REFER TO ACOUSTIC, AND HYDRAULIC REPORTS.

3. RLS SHOWN ARE INDICATIVE. SUBJECT TO DETAIL DESIGN & FINAL FOOTPATH / CIVIL LEVELS.

4. ALL LIFTS TO BE AS 1735.12 COMPLIANT.

5. STAIRWAYS AND RAMPS TO COMPLY WITH AS1428.1 (2009)

6. ROOF ANCHOR SYSTEM IN ACCORDANCE WITH AUSTRALIAN STANDARDS. TO BE INSTALLED FOR FACADE AND ROOF MAINTENANCE.