
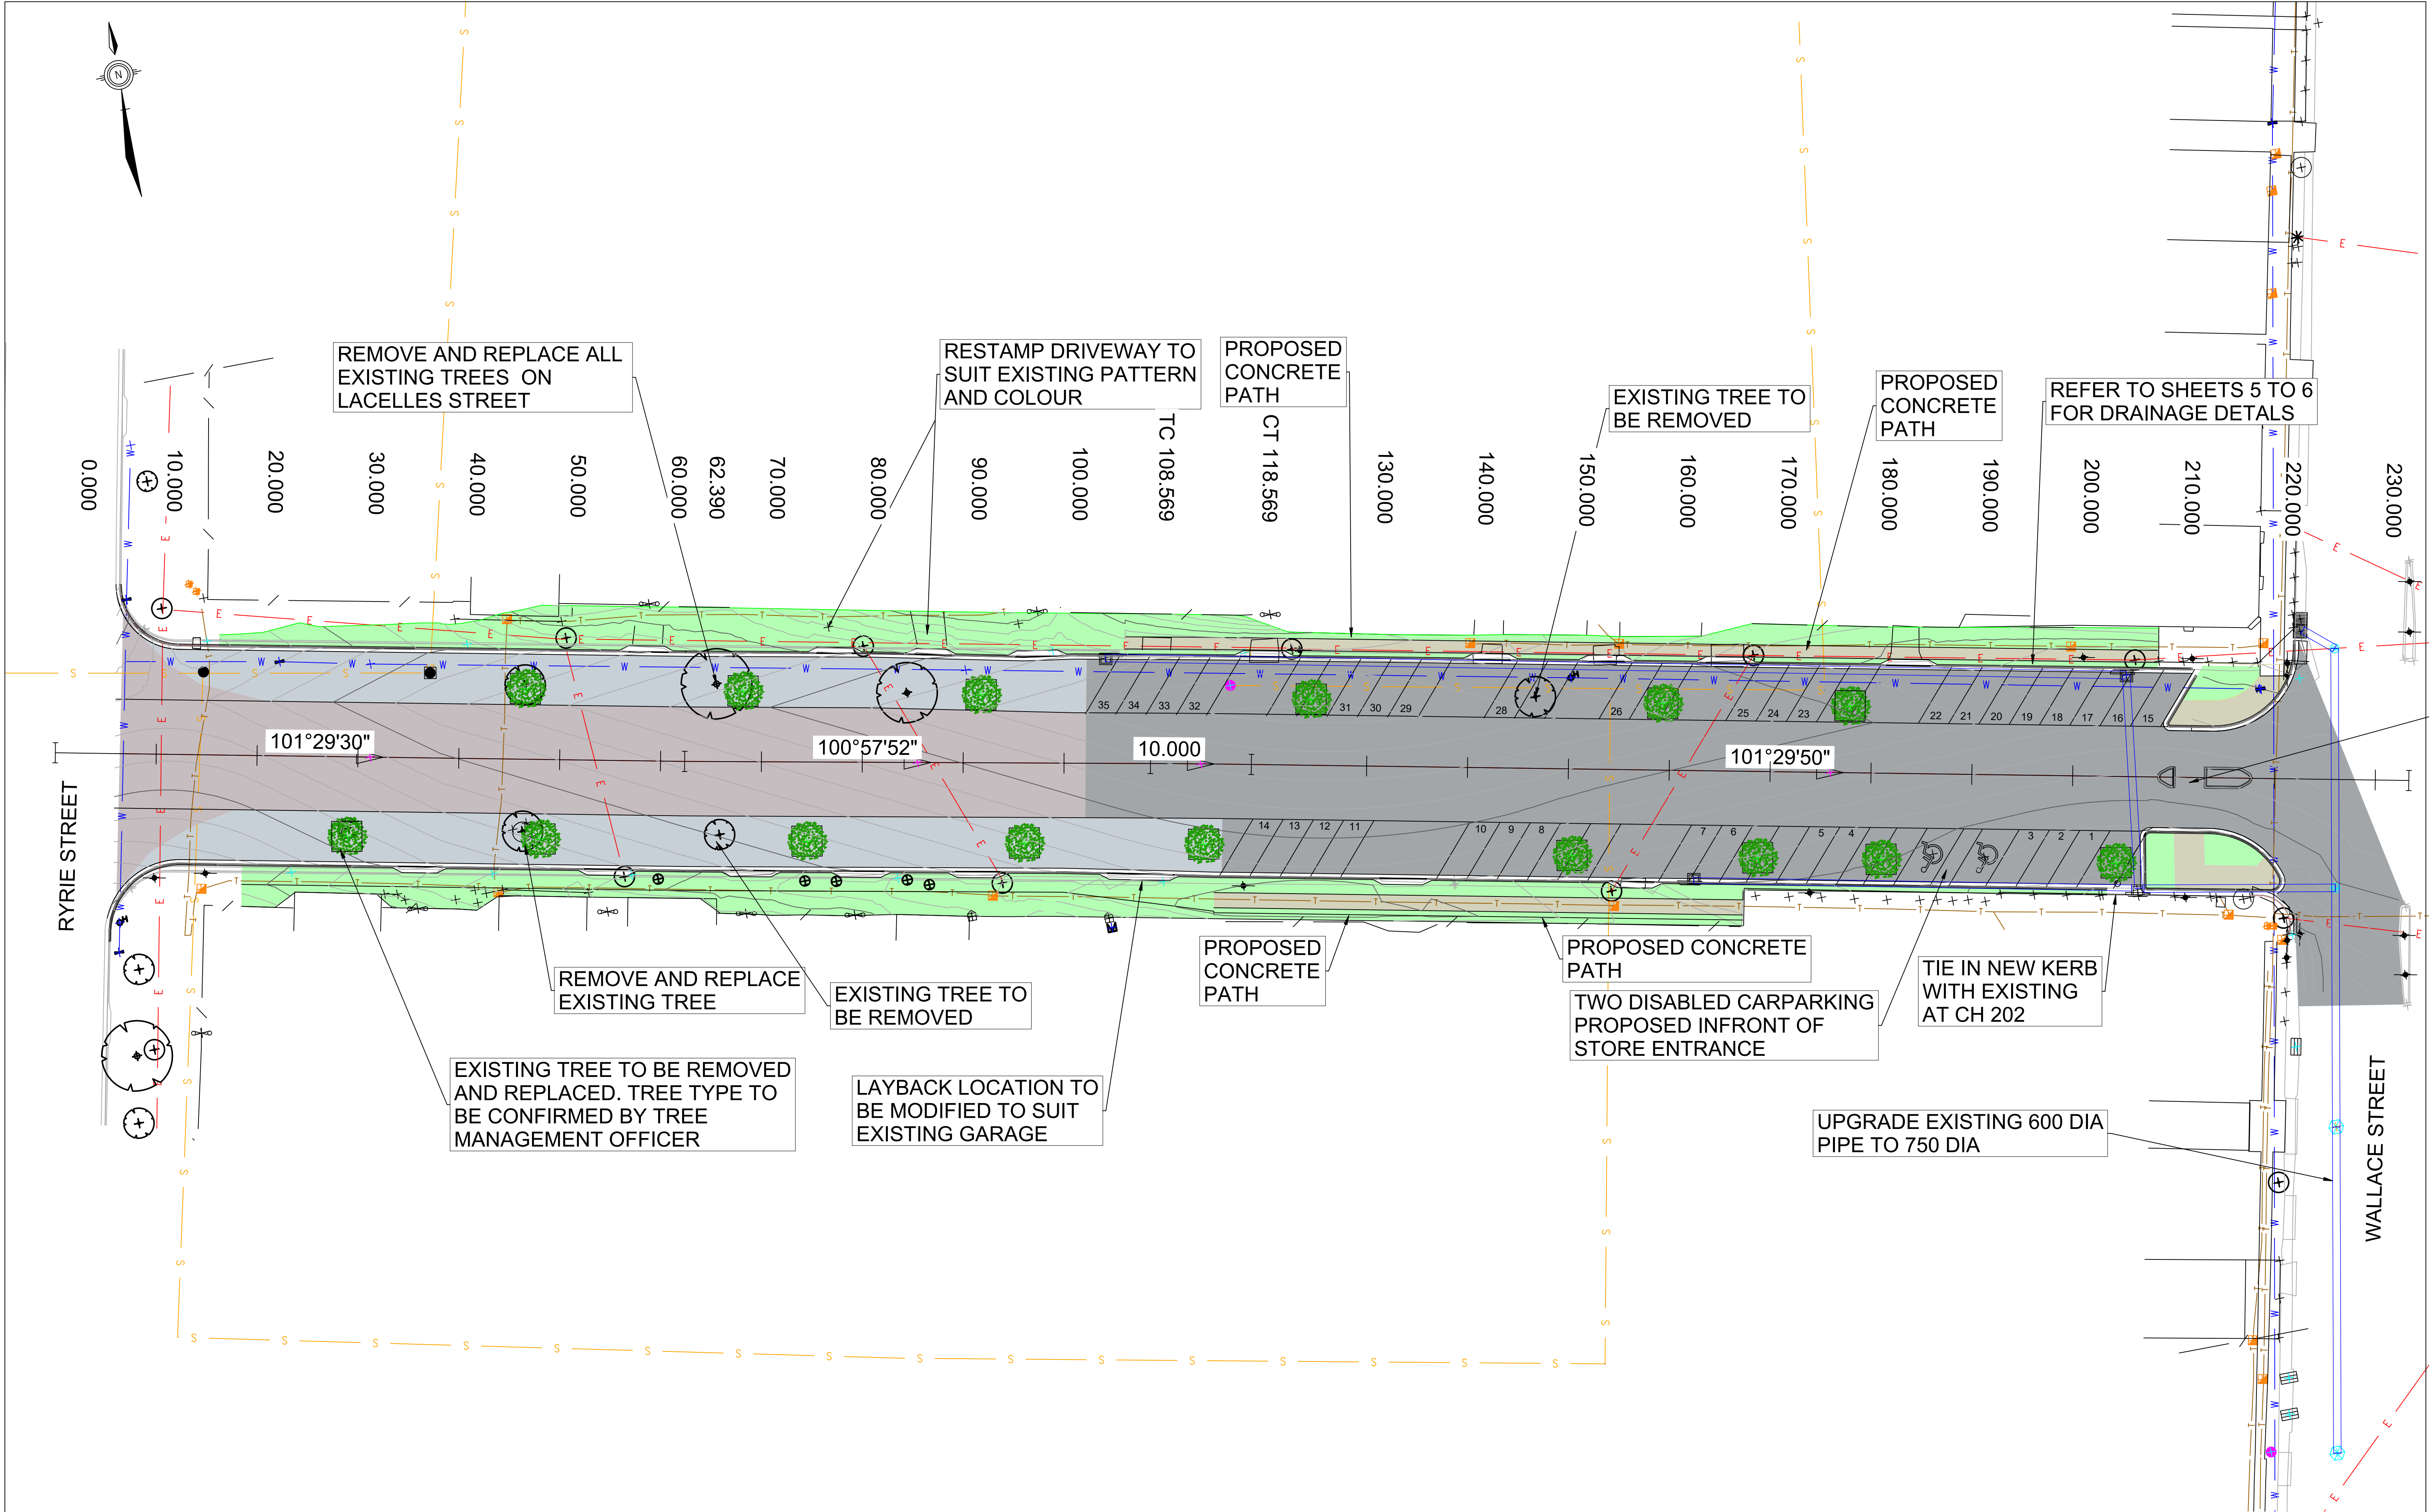
 


 

SCALE: (A1 ORIGIN)		SURVEYED <u>PHL</u> DATE <u>DEC 2018</u>						PROJECT: LASCELLES STREET BRAIDWOOD	12D Archive file:		SHEET
		DESIGNED <u>MC</u> DATE <u>AUG 2019</u>							PDF file: <u>PLOTS\18032 02 RDPLAN Single_01</u>	1/1	
		DRAWN <u>KB</u> DATE <u>SEPT 2019</u>							JOB No. <u>18032 DESIGN</u>		
DATUM <u>AHD</u> ORIGIN <u>AUSPOS</u>		CHECKED <u>TP</u> DATE <u>SEPT 2019</u>		1	FOR COMMUNITY CONSULTATION	KB	29/10/19		TITLE: ROAD PLAN	REV	
COORD. SYSTEM <u>MGA 94 Z55</u>				No	AMENDMENT	BY	DATE			1	